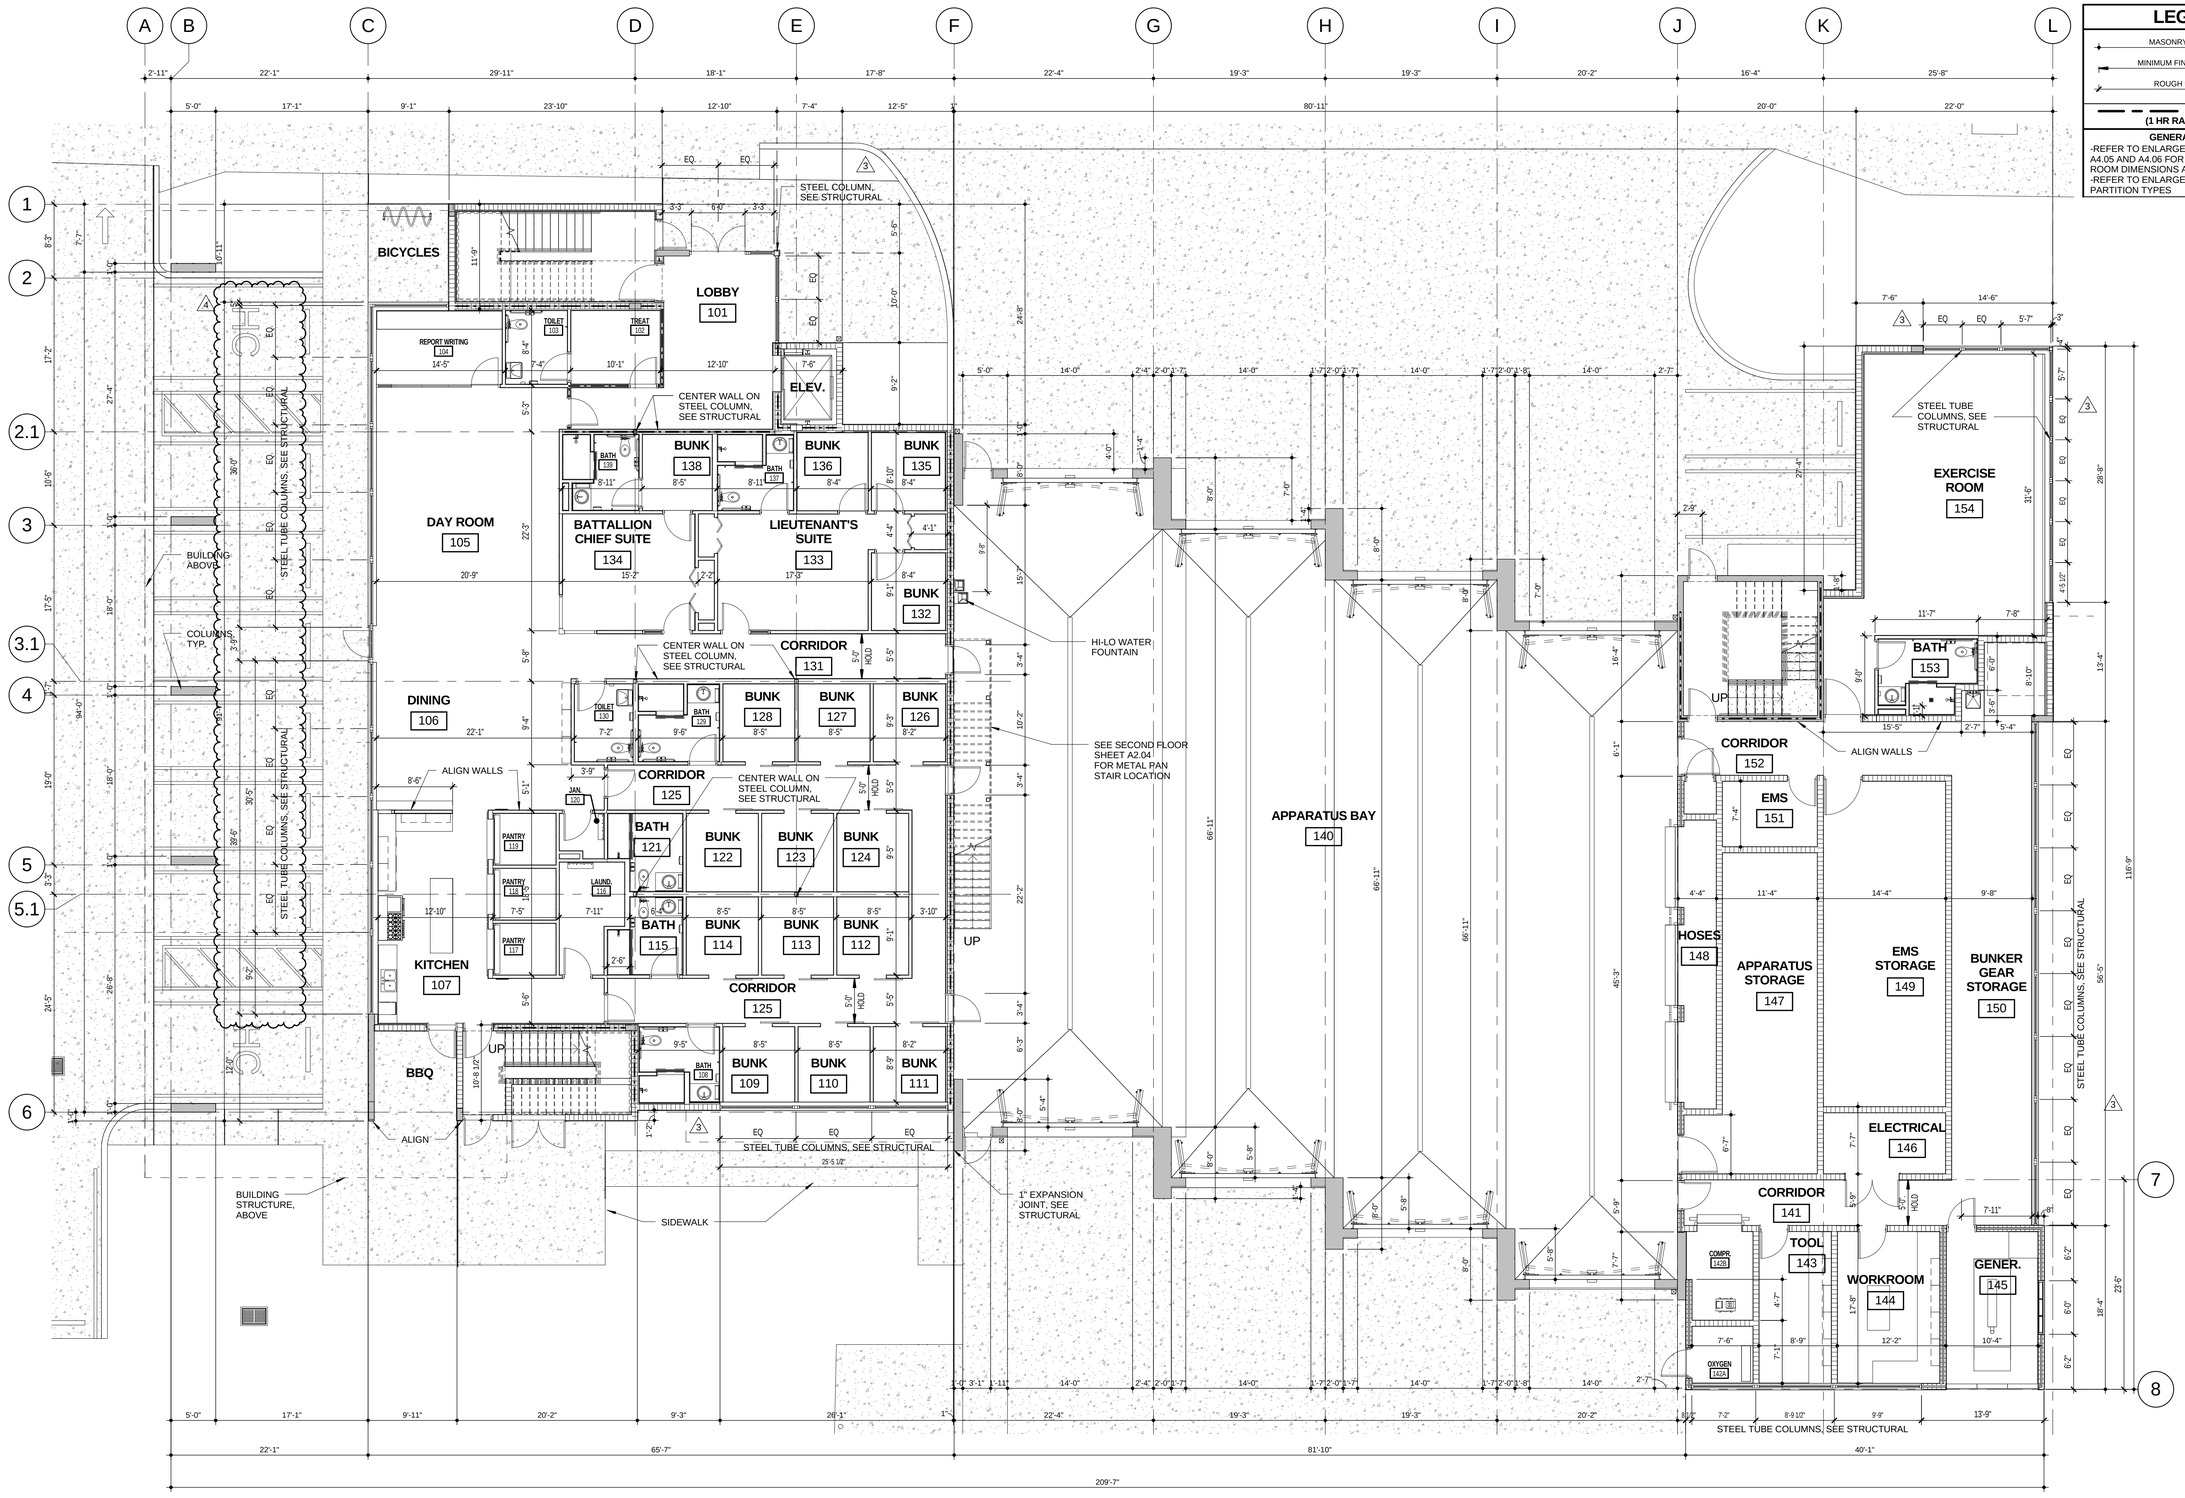

1 A2.02 FIRST FLOOR PLAN - DIMENSIONAL
1/8" = 1'-0"

LEGEND

MASONRY DIMENSION
MINIMUM FINISH DIMENSION
ROUGH DIMENSION
(1 HR RATED WALL)

GENERAL NOTES:
-REFER TO ENLARGED PLANS SHEETS A4.05 AND A4.06 FOR BATHROOM/ TOILET ROOM DIMENSIONS AND ADA CLEARANCES
-REFER TO ENLARGED PLANS FOR WALL PARTITION TYPES

CURRIE SOWARDS AGUILA architects
Architecture, Planning, Interiors, & Sustainable Design
AA26001584
185 NE 4TH AVENUE SUITE 101
DELRAY BEACH, FL 33483
T:(561) 276-4951 F:(561) 243-8184
E-MAIL: office@csa-architects.com

ISSUED FOR :

DRC	10-13-2014
BIDS	
PERMIT	04-09-2015
CONSTRUCTION	
SEAL	

PROJECT TITLE
CITY OF HALLANDALE BEACH FIRE RESCUE STATION 7

111 FOSTER ROAD
HALLANDALE BEACH, FL
33009

REVISIONS

NUM.	DESCRIPTION	DATE
3	BLDG DEPT. COMM./ COORDINATION	07/10/15
4	ADDENDUM	09/04/15

THIS PROJECT HAS BOOK SPECIFICATIONS THAT ARE AN INTEGRAL AND COMPLIMENTARY PART OF THE OF THE CONSTRUCTION DOCUMENTS.

THESE DRAWINGS ARE PREPARED PER ESTABLISHED INDUSTRY STANDARDS AND REPRESENT THE ARCHITECT AND ENGINEERS DESIGN CONCEPT. THEY ARE NOT INTENDED TO PROVIDE EVERY DETAIL OR CONDITION REQUIRED TO CONSTRUCT THE BUILDING. THE CONTRACTOR THROUGH SUBMITTALS AND OTHER COORDINATION EFFORTS IS FULLY RESPONSIBLE FOR PROVIDING A COMPLETE AND OPERATIONAL BUILDING WHETHER INDICATED ON THE PLANS OR NOT.

FILE NUMBER
C:\Users\ivan\Documents\REVIT LOCAL FILES\140403-CENTRAL-CONSTRUCTION-IVAN.rvt

DRAWING TITLE
FIRST FLOOR PLAN - DIMENSIONAL

DATE 1/02/2015 | DRAWN BY IRG
JOB NUMBER 140403
DRAWING NUMBER
A2.02

BID SET 7-24-2015

THIS DOCUMENT IS THE PROPERTY OF CURRIE SOWARDS AGUILA ARCHITECTS INC. ALL RIGHTS ARE RESERVED. ANY POSSESSION, REPRODUCTION OR OTHER USE OF THIS DOCUMENT, WITHOUT THE WRITTEN CONSENT OF CURRIE SOWARDS AGUILA ARCHITECTS INC., IS PROHIBITED.
9/8/2015 2:09:54 PM

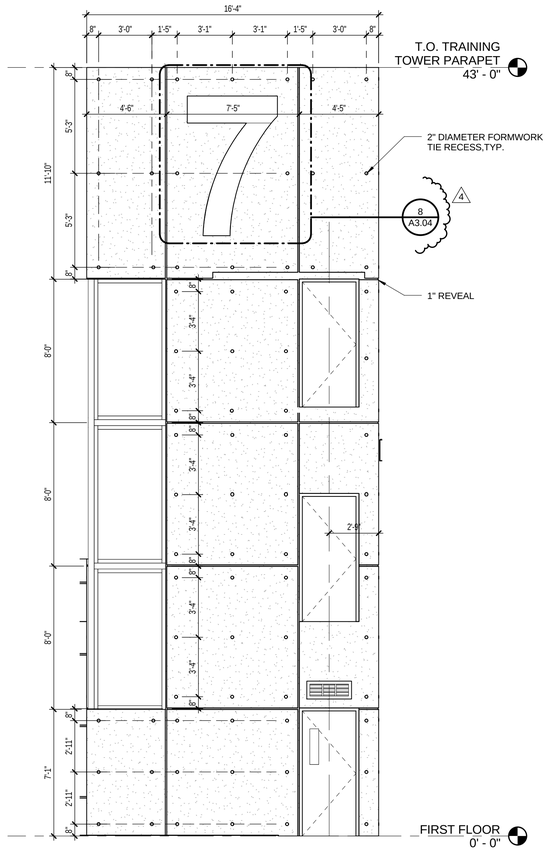

7 A3.04 CAST IN PLACE WALL TOWER NORTH
1/4" = 1'-0"

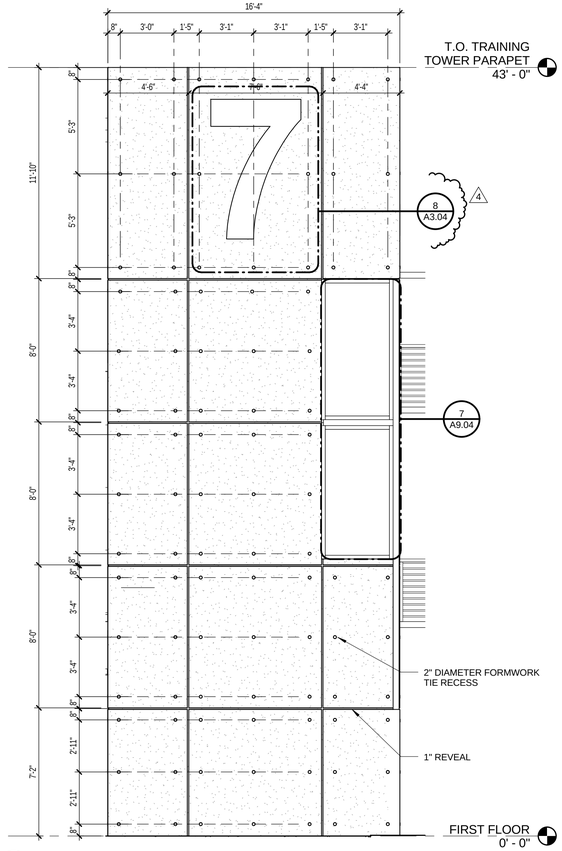

6 A3.04 CAST IN PLACE WALL TOWER EAST
1/4" = 1'-0"

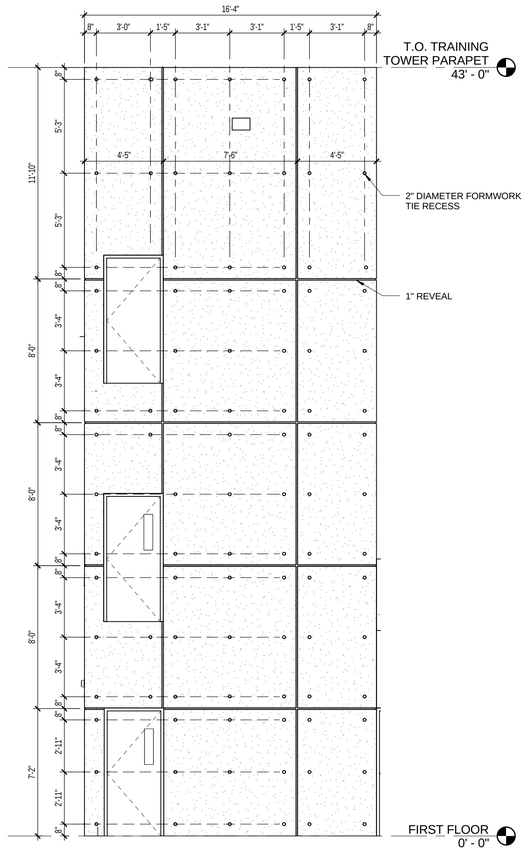

5 A3.04 CAST IN PLACE WALL TOWER SOUTH
1/4" = 1'-0"

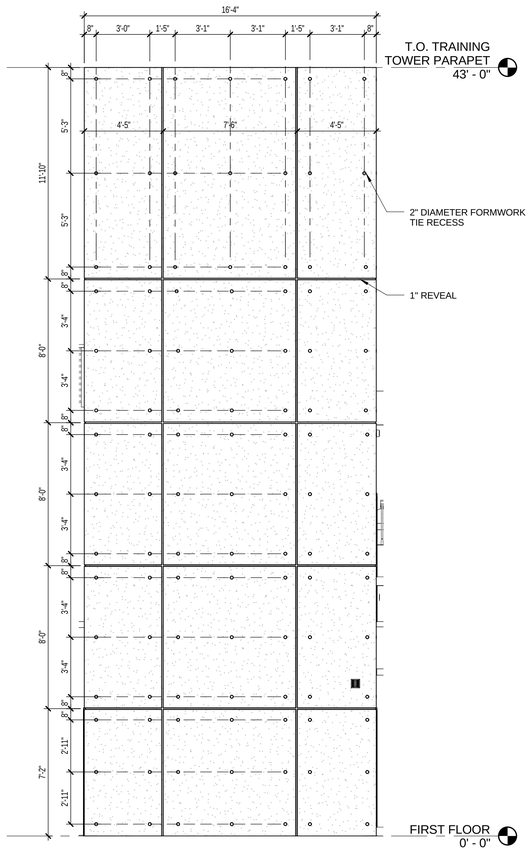

4 A3.04 CAST IN PLACE WALL TOWER WEST
1/4" = 1'-0"

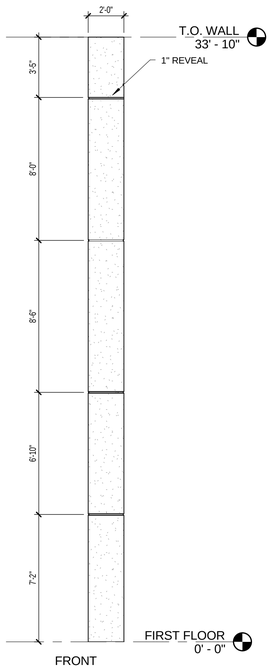

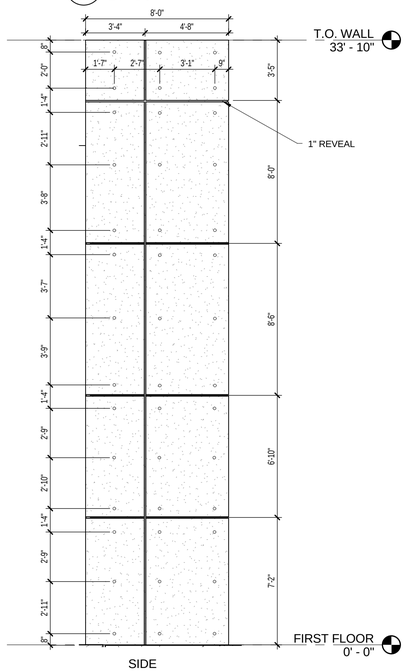

3 A3.04 APPARATUS BAY CAST IN PLACE COLUMN TYP.
1/4" = 1'-0"

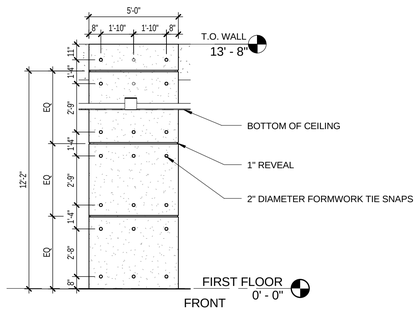

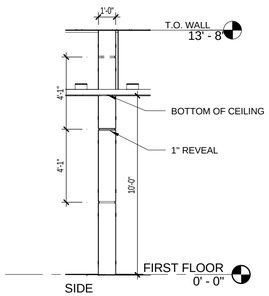

2 A3.04 CAST IN PLACE CONC. COLUMN COVERED PARKING
1/4" = 1'-0"

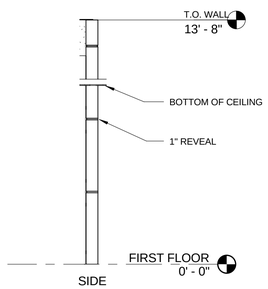

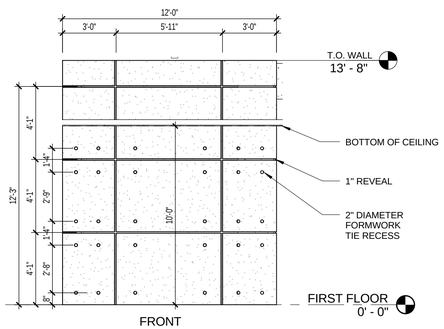

1 A3.04 TYP. CAST IN PLACE CONC. WALL
1/4" = 1'-0"

GENERAL NOTE:

1. ALL EXPOSED CAST IN PLACE CONCRETE WALLS TO BE ARCHITECTURAL CONCRETE, SEE SPECIFICATIONS.

2. ALL EXPOSED CONCRETE TO BE SEALED WITH REPELLO SEALANT BY SCOFIELD OR APPROVED EQUAL.

3. SUBMIT SHOP DRAWINGS FOR CAST IN PLACE FORMWORK, REVEALS AND FORMWORK TIE RECESS PLACEMENT.

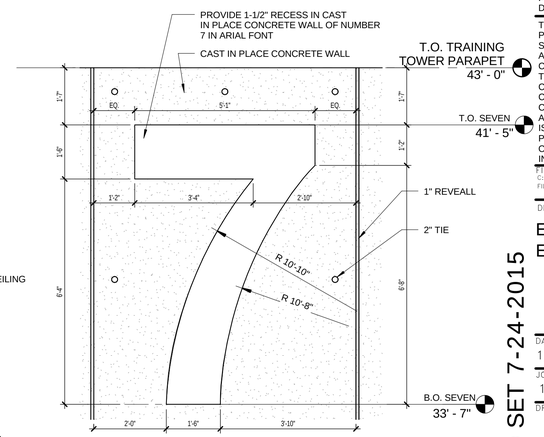

8 A3.04 NUMBER 7
1/2" = 1'-0"

CURRIE SOWARDS AGUILA architects
Architecture, Planning, Interiors, & Sustainable Design
AA26001584
185 NE 4TH AVENUE SUITE 101
DELRAY BEACH, FL 33483
T:(561) 276-4951 F:(561) 243-8184
E-MAIL: office@csa-architects.com

ISSUED FOR :

DRC	10-13-2014
BIDS	
PERMIT	04-09-2015
CONSTRUCTION	

SEAL

PROJECT TITLE
CITY OF HALLANDALE BEACH FIRE RESCUE STATION 7

111 FOSTER ROAD
HALLANDALE BEACH, FL
33009

REVISIONS

NUM.	DESCRIPTION	DATE
3	BLDG DEPT. COMM./ COORDINATION	07/10/15
4	ADDENDUM	09/04/15

THIS PROJECT HAS BOOK SPECIFICATIONS THAT ARE AN INTEGRAL AND COMPLIMENTARY PART OF THE OF THE CONSTRUCTION DOCUMENTS.

THESE DRAWINGS ARE PREPARED PER ESTABLISHED INDUSTRY STANDARDS AND REPRESENT THE ARCHITECT AND ENGINEERS DESIGN CONCEPT. THEY ARE NOT INTENDED TO PROVIDE EVERY DETAIL OR CONDITION REQUIRED TO CONSTRUCT THE BUILDING. THE CONTRACTOR THROUGH SUBMITTALS AND OTHER COORDINATION EFFORTS IS FULLY RESPONSIBLE FOR PROVIDING A COMPLETE AND OPERATIONAL BUILDING WHETHER INDICATED ON THE PLANS OR NOT.

FILE NUMBER
C:\Users\ivan\Documents\REVIT LOCAL FILES\140403-CENTRAL-CONSTRUCTION-IVAN.rvt

DRAWING TITLE
ENLARGED ELEVATIONS

DATE 1/02/2015 | DRAWN BY CB
JOB NUMBER 140403
DRAWING NUMBER
A3.04

BID SET 7-24-2015

THIS DOCUMENT IS THE PROPERTY OF CURRIE SOWARDS AGUILA ARCHITECTS INC. ALL RIGHTS ARE RESERVED. ANY POSSESSION, REPRODUCTION OR OTHER USE OF THIS DOCUMENT, WITHOUT THE WRITTEN CONSENT OF CURRIE SOWARDS AGUILA ARCHITECTS INC., IS PROHIBITED.
9/8/2015 2:10:26 PM

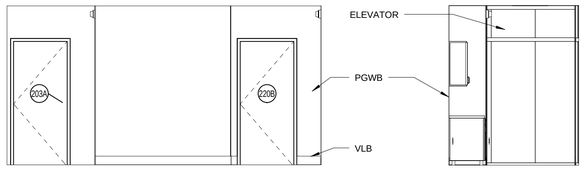

4 A5.08 CORRIDOR 211 - N2
1/4" = 1'-0"

3 A5.08 CORRIDOR 211 - S
1/4" = 1'-0"

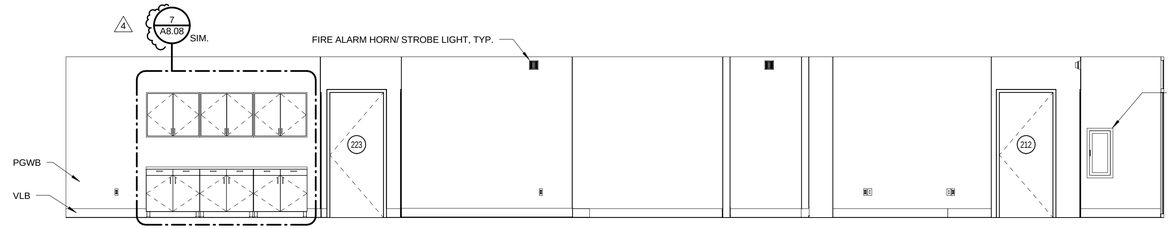

2 A5.08 CORRIDOR 211 - E
1/4" = 1'-0"

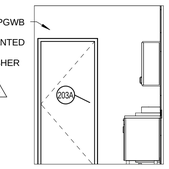

1 A5.08 CORRIDOR 211 - N
1/4" = 1'-0"

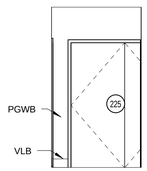

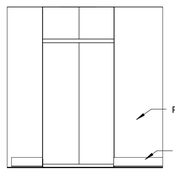

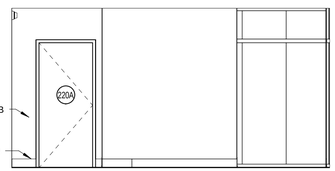

9 A5.08 CORRIDOR 212 - N
1/4" = 1'-0"

8 A5.08 CORRIDOR 211 - W2
1/4" = 1'-0"

7 A5.08 CORRIDOR 211 - S2
1/4" = 1'-0"

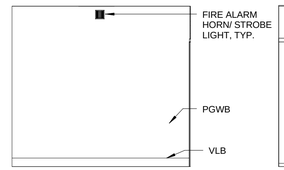

6 A5.08 CORRIDOR 211 - E2
1/4" = 1'-0"

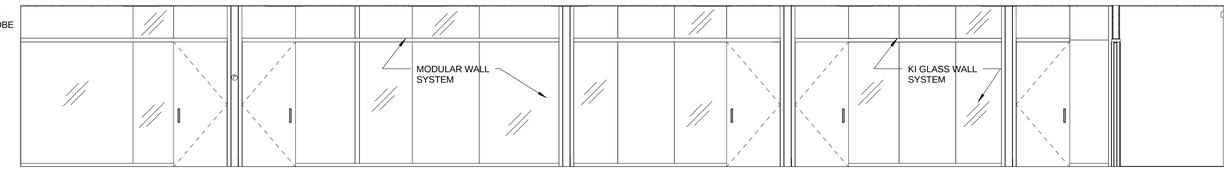

5 A5.08 CORRIDOR 211 - W
1/4" = 1'-0"

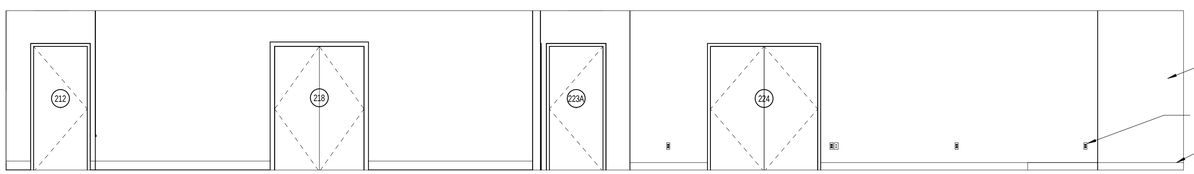

12 A5.08 CORRIDOR 212 - W
1/4" = 1'-0"

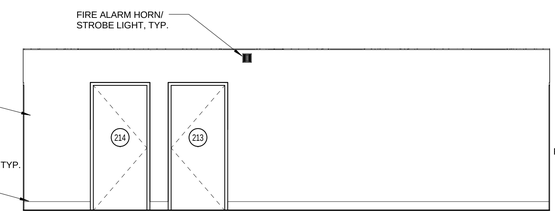

11 A5.08 CORRIDOR 212 - S
1/4" = 1'-0"

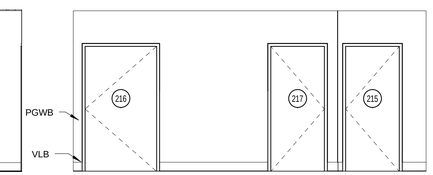

10 A5.08 EOC TRAINING ROOM
1/4" = 1'-0"

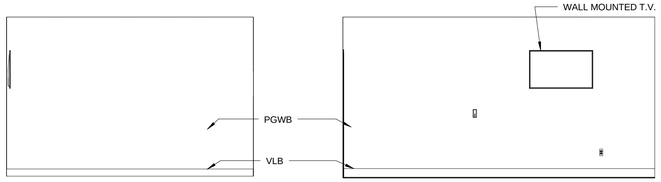

22 A5.08 BUNK/OFFICE 215 - E
1/4" = 1'-0"

21 A5.08 BUNK/OFFICE 215 - N
1/4" = 1'-0"

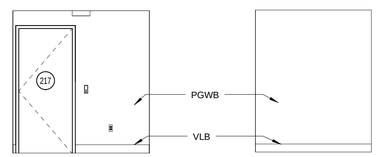

16 A5.08 ELECTRICAL 217 - W
1/4" = 1'-0"

15 A5.08 ELECTRICAL 217 - S
1/4" = 1'-0"

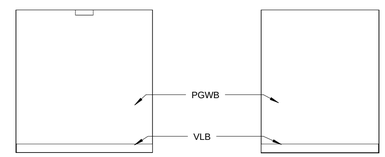

14 A5.08 ELECTRICAL 217 - E
1/4" = 1'-0"

13 A5.08 ELECTRICAL 217 - N
1/4" = 1'-0"

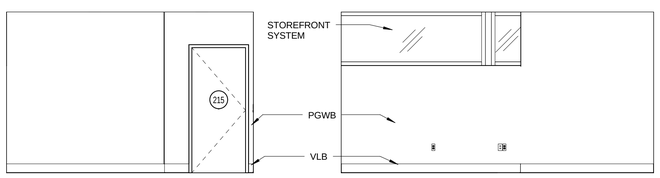

24 A5.08 BUNK/OFFICE 215 - W
1/4" = 1'-0"

23 A5.08 BUNK/OFFICE 215 - S
1/4" = 1'-0"

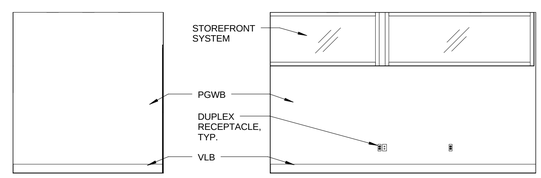

20 A5.08 BUNK/OFFICE 214 - W
1/4" = 1'-0"

19 A5.08 BUNK/OFFICE 214 - S
1/4" = 1'-0"

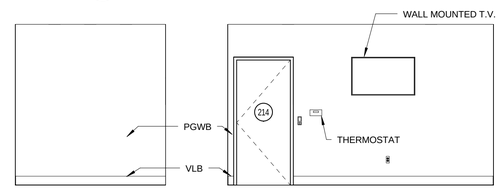

18 A5.08 BUNK/OFFICE 214 - E
1/4" = 1'-0"

17 A5.08 BUNK/OFFICE 214 - N
1/4" = 1'-0"

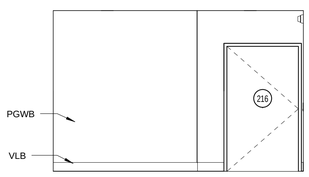

28 A5.08 COMPUTER/DATA ROOM 216 - W
1/4" = 1'-0"

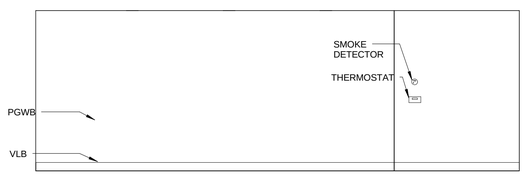

27 A5.08 COMPUTER/DATA ROOM 216 - S
1/4" = 1'-0"

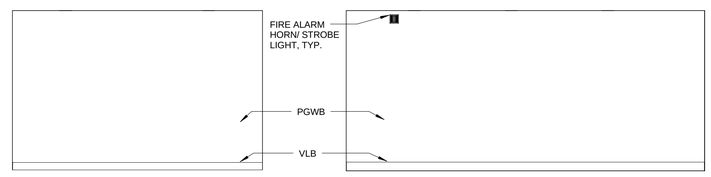

26 A5.08 COMPUTER/DATA ROOM 216 - E
1/4" = 1'-0"

25 A5.08 COMPUTER/DATA ROOM 216 - N
1/4" = 1'-0"

WALL FINISH LEGEND	
PGWB	GYPSUM WALL BOARD, PAINTED
SKIM	SKIM COAT STUCCO, PAINTED
TC	TILE ON CEMENTITIOUS BOARD
EXP	BLOCK FILLER, PAINTED
PT	PAINTED STUCCO
VLB	VINYL BASE

SEE INTERIOR DESIGN DRAWINGS AND BOOK SPECIFICATIONS FOR FINISH COLOR, STYLE, AND MANUFACTURER INFORMATION
WALL DEVICES SHOWN ON INTERIOR ELEVATIONS ARE FOR REFERENCE ONLY. CONTRACTOR TO LOCATE AND INSTALL ALL WALL ELECTRICAL/ POWER/ DATA OUTLETS/ FIRE SAFETY DEVICES, AND EMERGENCY DEVICES SHOWN IN THE INTERIOR ELEVATIONS TO ACCEPTABLE INDUSTRY STANDARDS. SEE MEP DRAWINGS FOR ADDITIONAL INFORMATION.

THIS DOCUMENT IS THE PROPERTY OF CURRIE SOWARDS AGUILA ARCHITECTS INC. ALL RIGHTS ARE RESERVED. ANY POSSESSION, REPRODUCTION OR OTHER USE OF THIS DOCUMENT, WITHOUT THE WRITTEN CONSENT OF CURRIE SOWARDS AGUILA ARCHITECTS INC., IS PROHIBITED.
9/8/2015 2:12:23 PM

CURRIE SOWARDS AGUILA architects
Architecture, Planning, Interiors, & Sustainable Design
AA26001584
185 NE 4TH AVENUE SUITE 101
DELRAY BEACH, FL 33483
T:(561) 276-4951 F:(561) 243-8184
E-MAIL: office@csa-architects.com

ISSUED FOR :

DRC	10-13-2014
BIDS	
PERMIT	04-09-2015
CONSTRUCTION	

SEAL

PROJECT TITLE
CITY OF HALLANDALE BEACH FIRE RESCUE STATION 7

111 FOSTER ROAD
HALLANDALE BEACH, FL
33009

REVISIONS

NUM.	DESCRIPTION	DATE
3	BLDG DEPT. COMM./ COORDINATION	07/10/15
4	ADDENDUM	09/04/15

THIS PROJECT HAS BOOK SPECIFICATIONS THAT ARE AN INTEGRAL AND COMPLIMENTARY PART OF THE OF THE CONSTRUCTION DOCUMENTS.

THESE DRAWINGS ARE PREPARED PER ESTABLISHED INDUSTRY STANDARDS AND REPRESENT THE ARCHITECT AND ENGINEERS DESIGN CONCEPT. THEY ARE NOT INTENDED TO PROVIDE EVERY DETAIL OR CONDITION REQUIRED TO CONSTRUCT THE BUILDING. THE CONTRACTOR THROUGH SUBMITTALS AND OTHER COORDINATION EFFORTS IS FULLY RESPONSIBLE FOR PROVIDING A COMPLETE AND OPERATIONAL BUILDING WHETHER INDICATED ON THE PLANS OR NOT.

FILE NUMBER
C:\Users\ivan\Documents\REVIT LOCAL FILES\140403-CENTRAL-CONSTRUCTION-IVAN.rvt

DRAWING TITLE
INTERIOR ELEVATIONS - SECOND FLOOR

DATE 1/02/2015
DRAWN BY WLM/JC
JOB NUMBER 140403
DRAWING NUMBER A5.08

BID SET 7-24-2015

THIS DOCUMENT IS THE PROPERTY OF CURRIE SOWARDS AGUILA ARCHITECTS INC. ALL RIGHTS ARE RESERVED. ANY POSSESSION, REPRODUCTION OR OTHER USE OF THIS DOCUMENT, WITHOUT THE WRITTEN CONSENT OF CURRIE SOWARDS AGUILA ARCHITECTS INC., IS PROHIBITED.
9/8/2015 2:10:43 PM

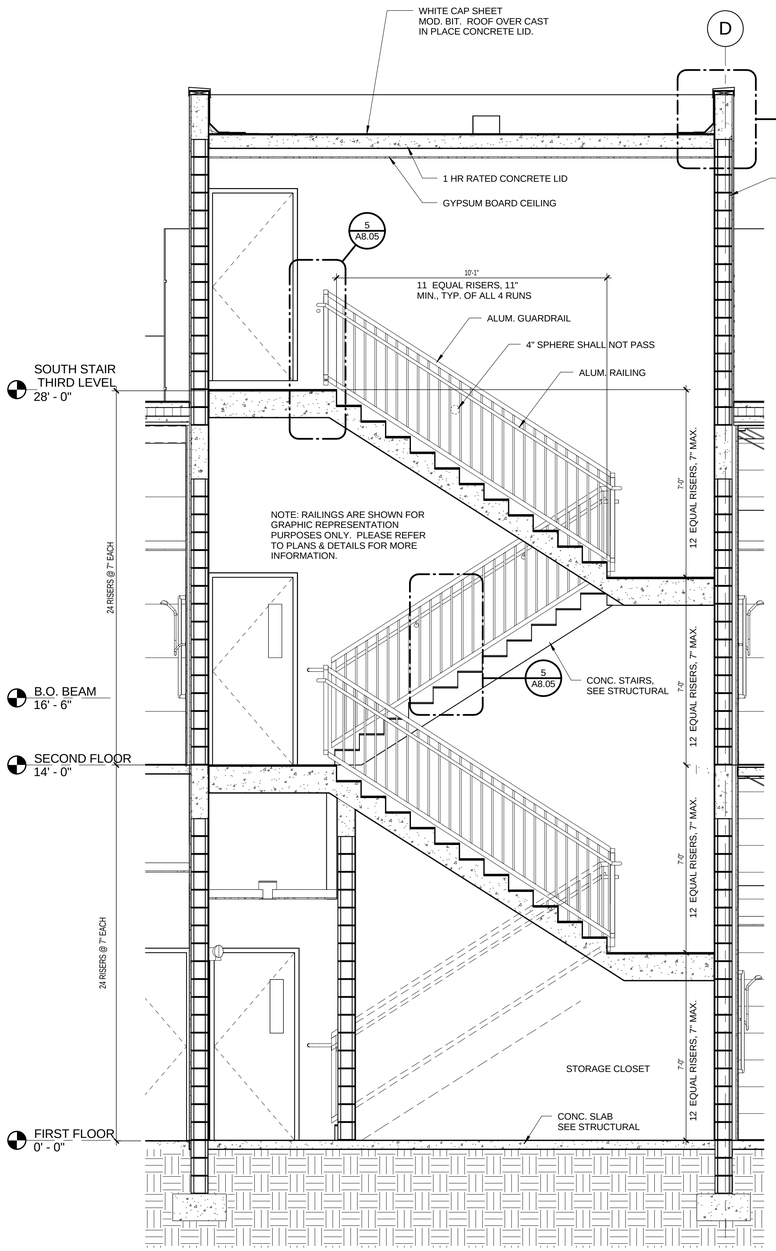

3 A7.06 SOUTH STAIR SECTION
3/8" = 1'-0"

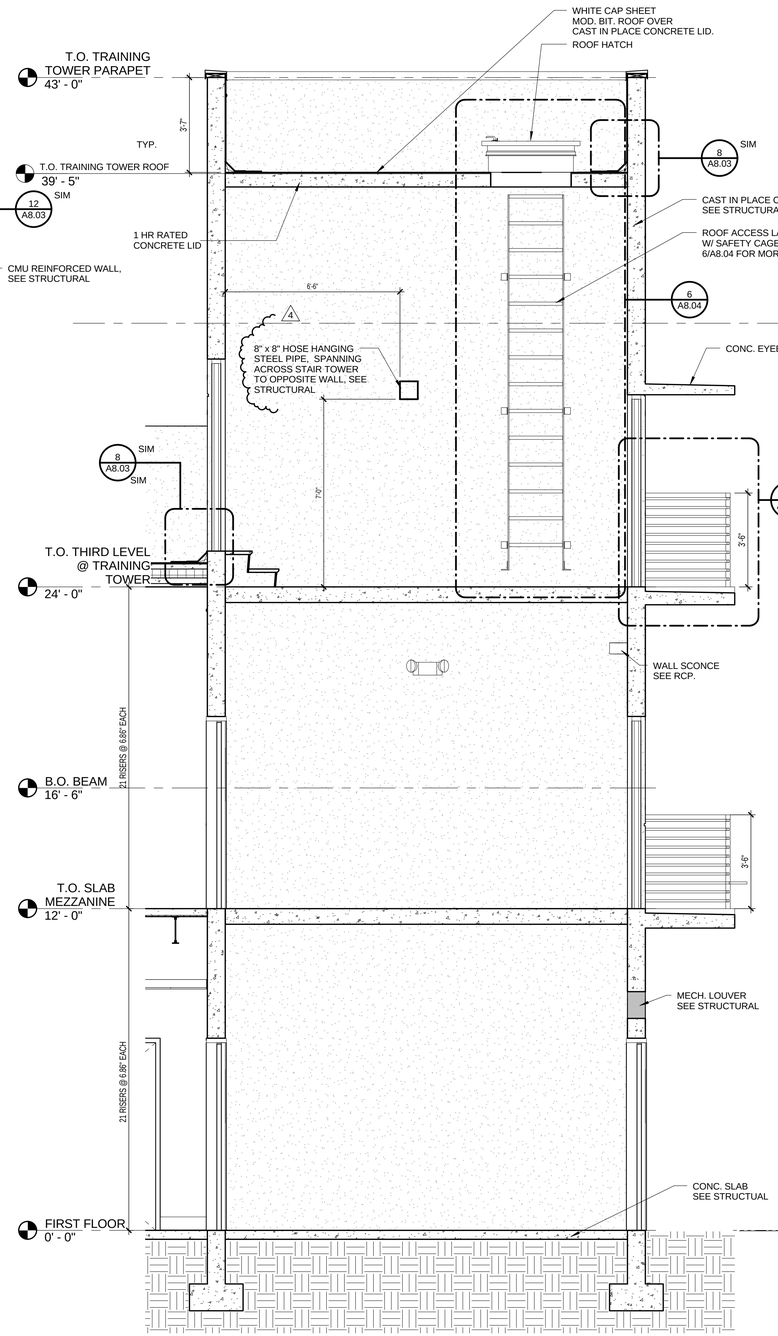

2 A7.06 TRAINING TOWER SECTION @ BALCONY
3/8" = 1'-0"

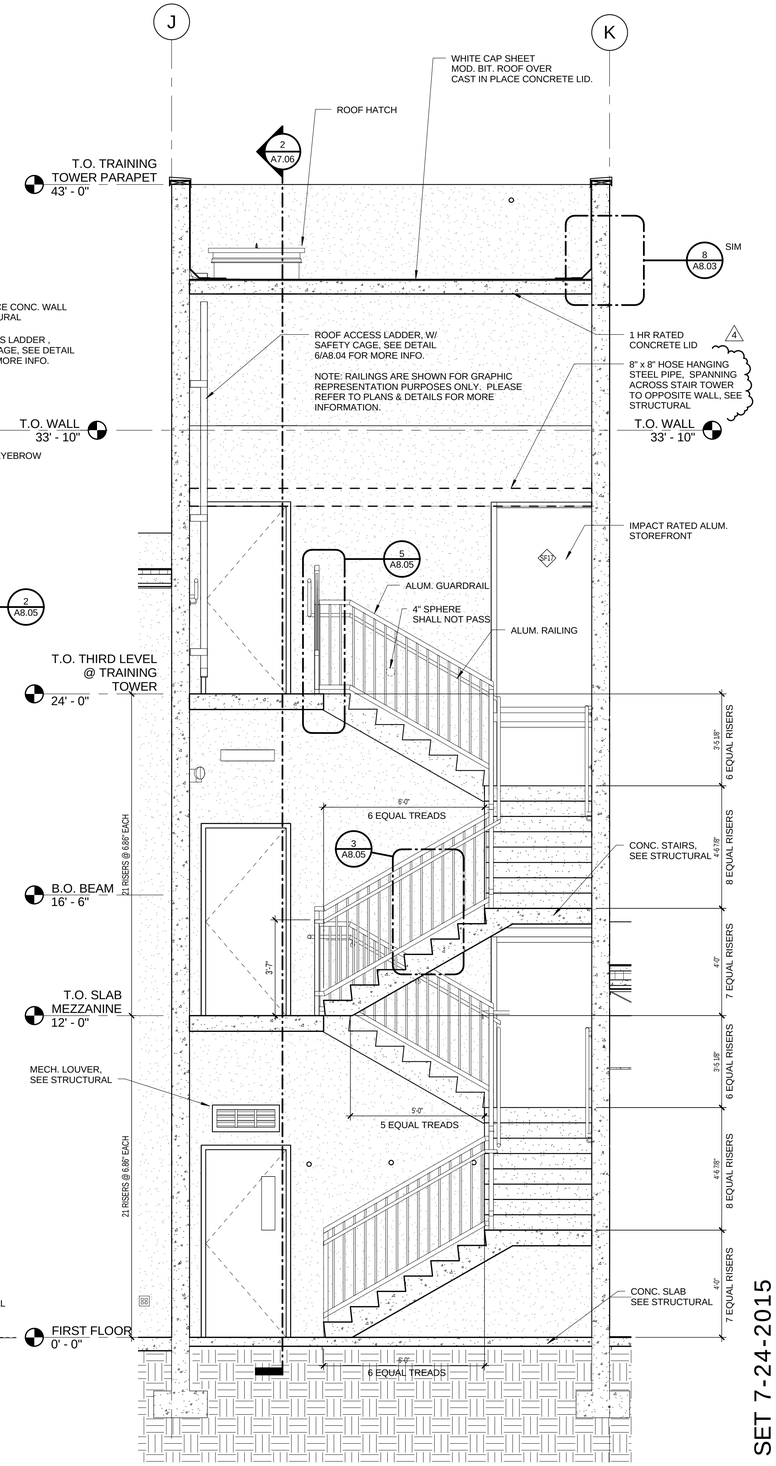

1 A7.06 TRAINING TOWER SECTION
3/8" = 1'-0"

CURRIE
SOWARDS
AGUILA
architects
Architecture, Planning, Interiors, & Sustainable Design
AA26001584
185 NE 4TH AVENUE SUITE 101
DELRAY BEACH, FL 33483
T:(561) 276-4951 F:(561) 243-8184
E-MAIL: office@csa-architects.com

ISSUED FOR :

DRC	10-13-2014
BIDS	
PERMIT	04-09-2015
CONSTRUCTION	

SEAL

PROJECT TITLE
CITY OF HALLANDALE BEACH FIRE RESCUE STATION 7

111 FOSTER ROAD
HALLANDALE BEACH, FL
33009

REVISIONS

NUM.	DESCRIPTION	DATE
4	ADDENDUM	09/04/15

THIS PROJECT HAS BOOK SPECIFICATIONS THAT ARE AN INTEGRAL AND COMPLIMENTARY PART OF THE OF THE CONSTRUCTION DOCUMENTS.

THESE DRAWINGS ARE PREPARED PER ESTABLISHED INDUSTRY STANDARDS AND REPRESENT THE ARCHITECT AND ENGINEERS DESIGN CONCEPT. THEY ARE NOT INTENDED TO PROVIDE EVERY DETAIL OR CONDITION REQUIRED TO CONSTRUCT THE BUILDING. THE CONTRACTOR THROUGH SUBMITTALS AND OTHER COORDINATION EFFORTS IS FULLY RESPONSIBLE FOR PROVIDING A COMPLETE AND OPERATIONAL BUILDING WHETHER INDICATED ON THE PLANS OR NOT.

FILE NUMBER
C:\Users\ivan\Documents\REVIT LOCAL FILES\140403-CENTRAL-CONSTRUCTION-IVAN.rvt

DRAWING TITLE
STAIR SECTIONS

BID SET 7-24-2015

DATE 1/02/2015 | DRAWN BY Author

JOB NUMBER
140403

DRAWING NUMBER
A7.06

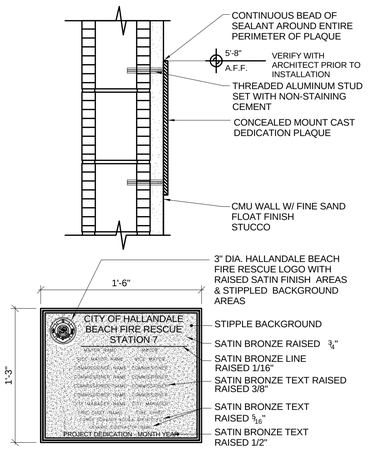

NOTES:

1. CONCEALED MOUNT CAST ALUMINUM SATIN FINISH DEDICATION PLAQUE OF SATIN ALUMINUM RAISED AREAS WITH ALUMINUM STIPPLE BACKGROUND.
2. LETTERSTYLE: FUTURA LI BT
3. CONTRACTOR TO PROVIDE SHOP DRAWINGS FOR REVIEW AND FINAL APPROVAL BY CITY.
4. CONFIRM WITH ARCHITECT METAL FINISHES, TEXT, & FINAL LOCATION OF PLAQUE PRIOR TO FABRICATION AND INSTALLATION.

12 A8.08 DEDICATION PLAQUE 1 1/2" = 1'-0"

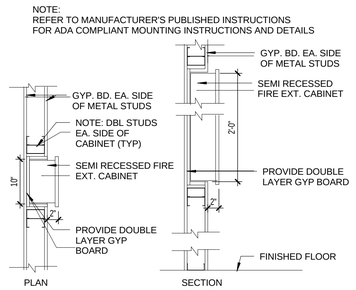

11 A8.08 FIRE CABINET DETAIL 3/4" = 1'-0"

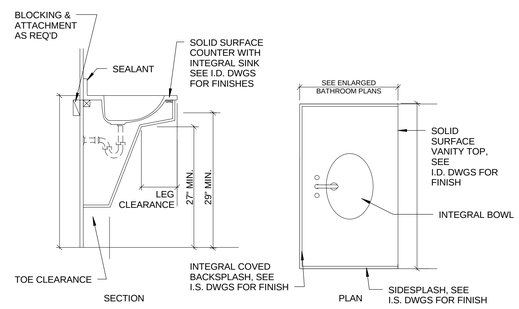

10 A8.08 ADA VANITY SINK 3/4" = 1'-0"

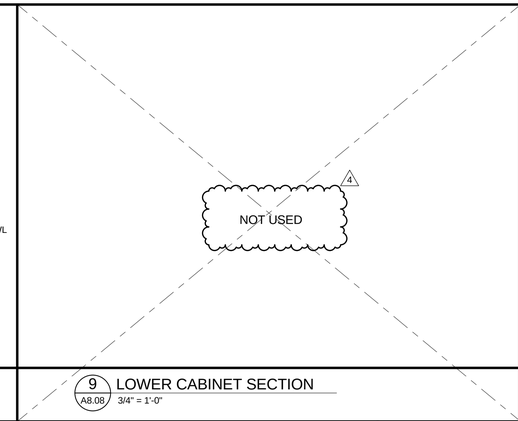

9 A8.08 LOWER CABINET SECTION 3/4" = 1'-0"

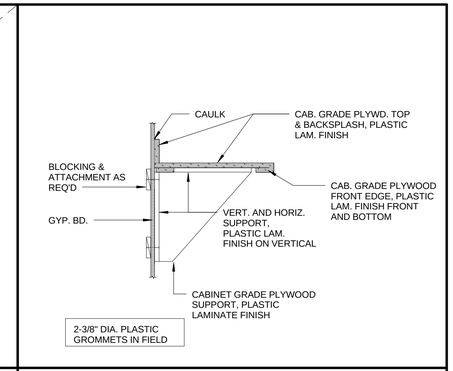

8 A8.08 WRITING TABLE 1" = 1'-0"

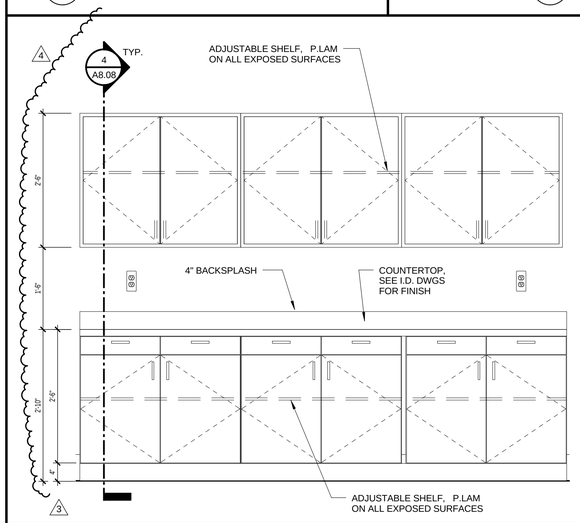

7 A8.08 TYPICAL CABINET ELEVATION 3/4" = 1'-0"

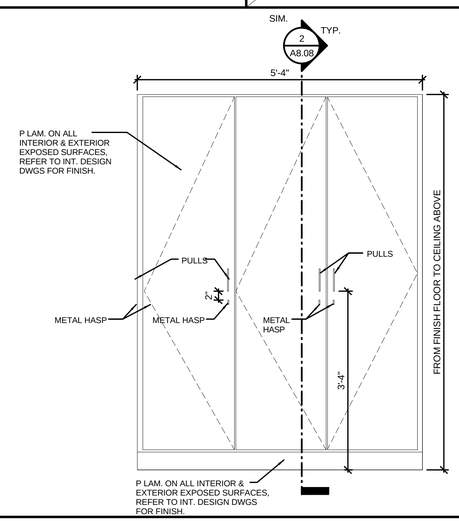

6 A8.08 BUNKROOM CLOSET ELEV. RM 132,135,136,138 3/4" = 1'-0"

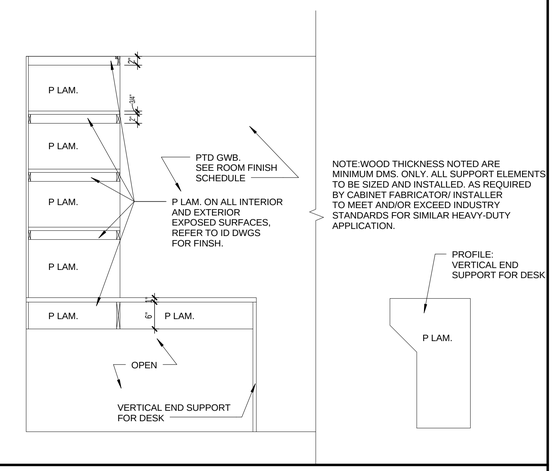

5 A8.08 CASEWORK SECTION THRU DESK & SHELVES 3/4" = 1'-0"

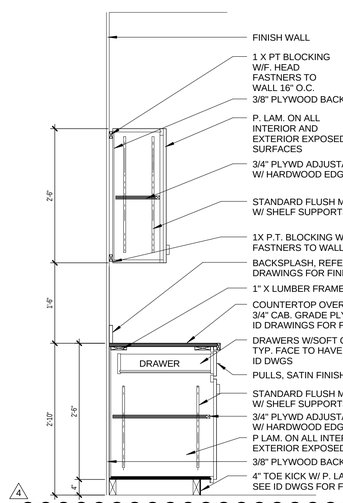

4 A8.08 TYP. UPPER & LOWER CABINETS 3/4" = 1'-0"

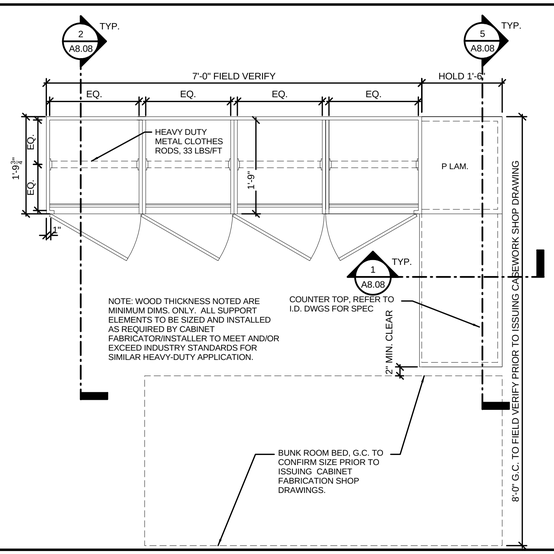

3 A8.08 BUNK ROOM CASEWORK PLAN 3/4" = 1'-0"

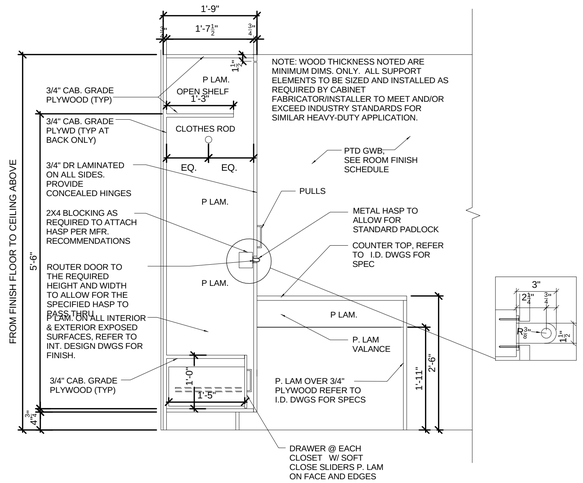

2 A8.08 CASEWORK SECTION THRU CLOSET 3/4" = 1'-0"

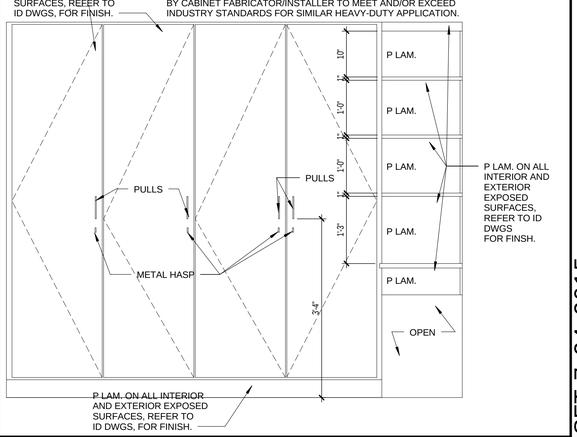

1 A8.08 CASEWORK SECTION THRU DESK 3/4" = 1'-0"

THIS DOCUMENT IS THE PROPERTY OF CURRIE SOWARDS AGUILA ARCHITECTS INC. ALL RIGHTS ARE RESERVED. ANY POSSESSION, REPRODUCTION OR OTHER USE OF THIS DOCUMENT, WITHOUT THE WRITTEN CONSENT OF CURRIE SOWARDS AGUILA ARCHITECTS INC., IS PROHIBITED.

9/8/2015 2:10:52 PM

CURRIE SOWARDS AGUILA architects
Architecture, Planning, Interiors, & Sustainable Design
AA26001584
185 NE 4TH AVENUE SUITE 101
DELRAY BEACH, FL 33483
T:(561) 276-4951 F:(561) 243-8184
E-MAIL: office@csa-architects.com

ISSUED FOR :

DRC	10-13-2014
BIDS	
PERMIT	04-09-2015
CONSTRUCTION	

SEAL

PROJECT TITLE

CITY OF HALLANDALE BEACH FIRE RESCUE STATION 7

111 FOSTER ROAD
HALLANDALE BEACH, FL 33009

REVISIONS

NUM.	DESCRIPTION	DATE
3	BLDG DEPT. COMM./ COORDINATION	07/10/15
4	ADDENDUM	09/04/15

THIS PROJECT HAS BOOK SPECIFICATIONS THAT ARE AN INTEGRAL AND COMPLIMENTARY PART OF THE OF THE CONSTRUCTION DOCUMENTS.

THESE DRAWINGS ARE PREPARED PER ESTABLISHED INDUSTRY STANDARDS AND REPRESENT THE ARCHITECT AND ENGINEERS DESIGN CONCEPT. THEY ARE NOT INTENDED TO PROVIDE EVERY DETAIL OR CONDITION REQUIRED TO CONSTRUCT THE BUILDING. THE CONTRACTOR THROUGH SUBMITTALS AND OTHER COORDINATION EFFORTS IS FULLY RESPONSIBLE FOR PROVIDING A COMPLETE AND OPERATIONAL BUILDING WHETHER INDICATED ON THE PLANS OR NOT.

FILE NUMBER
C:\Users\ivan\Documents\REVIT LOCAL FILES\140403-CENTRAL-CONSTRUCTION-IVAN.rvt

DRAWING TITLE

GENERAL DETAILS

BID SET 7-24-2015

DATE 1/02/2015 | DRAWN BY Author

JOB NUMBER 140403

DRAWING NUMBER

A8.08

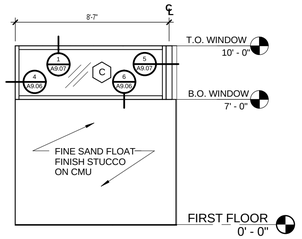

2 A9.03 STOREFRONT C
1/4" = 1'-0"

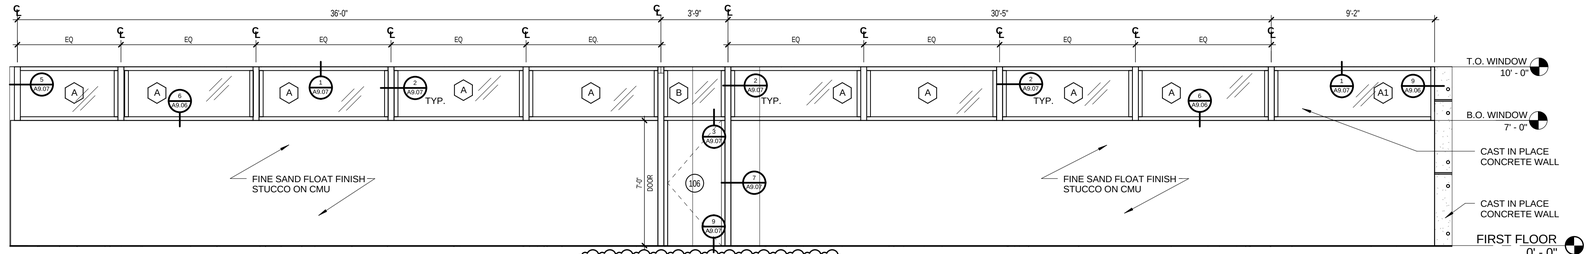

1 A9.03 STOREFRONT A/B
1/4" = 1'-0"

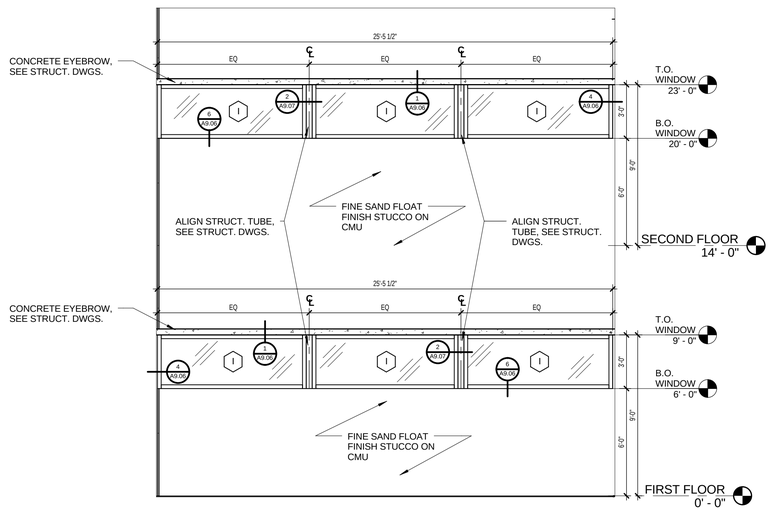

5 A9.03 STOREFRONT I
1/4" = 1'-0"

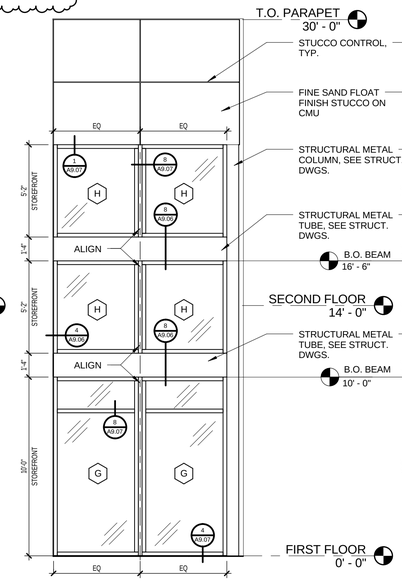

4 A9.03 STOREFRONT G/H
1/4" = 1'-0"

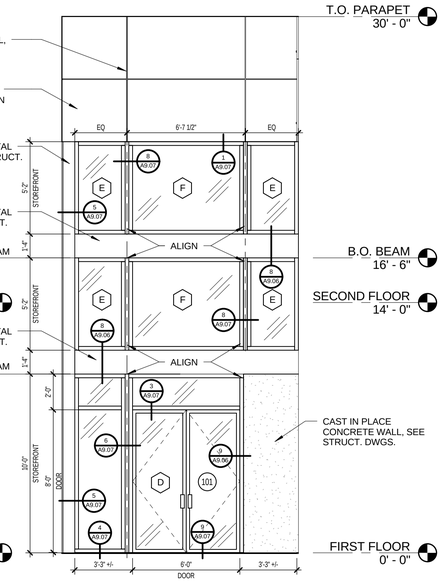

3 A9.03 STOREFRONT D/E/F
1/4" = 1'-0"

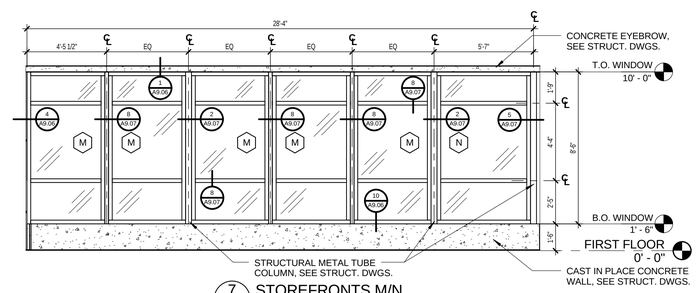

7 A9.03 STOREFRONTS M/N
1/4" = 1'-0"

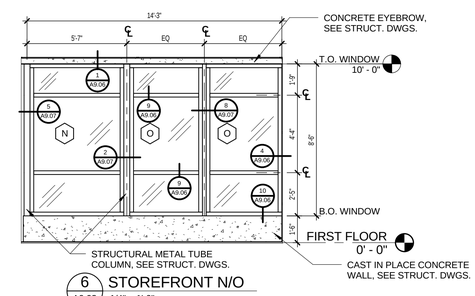

6 A9.03 STOREFRONT N/O
1/4" = 1'-0"

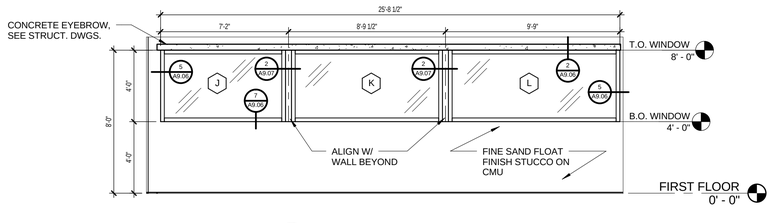

9 A9.03 STOREFRONTS J/K/L
1/4" = 1'-0"

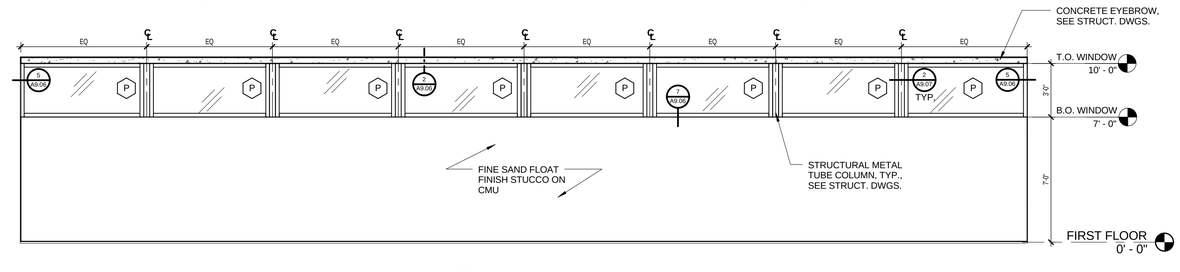

8 A9.03 STOREFRONT P
1/4" = 1'-0"

CURRIE SOWARDS AGUILA architects
Architecture, Planning, Interiors, & Sustainable Design
AA26001584
185 NE 4TH AVENUE SUITE 101
DELRAY BEACH, FL 33483
T:(561) 276-4951 F:(561) 243-8184
E-MAIL: office@csa-architects.com

ISSUED FOR :

DRC	10-13-2014
BIDS	
PERMIT	04-09-2015
CONSTRUCTION	

SEAL

PROJECT TITLE
CITY OF HALLANDALE BEACH FIRE RESCUE STATION 7

111 FOSTER ROAD
HALLANDALE BEACH, FL
33009

REVISIONS

NUM.	DESCRIPTION	DATE
4	ADDENDUM	09/04/15

THIS PROJECT HAS BOOK SPECIFICATIONS THAT ARE AN INTEGRAL AND COMPLIMENTARY PART OF THE OF THE CONSTRUCTION DOCUMENTS.

THESE DRAWINGS ARE PREPARED PER ESTABLISHED INDUSTRY STANDARDS AND REPRESENT THE ARCHITECT AND ENGINEERS DESIGN CONCEPT. THEY ARE NOT INTENDED TO PROVIDE EVERY DETAIL OR CONDITION REQUIRED TO CONSTRUCT THE BUILDING. THE CONTRACTOR THROUGH SUBMITTALS AND OTHER COORDINATION EFFORTS IS FULLY RESPONSIBLE FOR PROVIDING A COMPLETE AND OPERATIONAL BUILDING WHETHER INDICATED ON THE PLANS OR NOT.

FILE NUMBER
C:\Users\ivan\Documents\REVIT LOCAL FILES\140403-CENTRAL-CONSTRUCTION-IVAN.rvt

DRAWING TITLE
STOREFRONT ELEVATIONS - FIRST FLOOR

DATE	DRAWN BY
1/02/2015	WLM

JOB NUMBER
140403

DRAWING NUMBER
A9.03

BID SET 7-24-2015

THIS DOCUMENT IS THE PROPERTY OF CURRIE SOWARDS AGUILA ARCHITECTS INC. ALL RIGHTS ARE RESERVED. ANY POSSESSION, REPRODUCTION OR OTHER USE OF THIS DOCUMENT, WITHOUT THE WRITTEN CONSENT OF CURRIE SOWARDS AGUILA ARCHITECTS INC., IS PROHIBITED.
9/8/2015 2:11:01 PM

THIS DOCUMENT IS THE PROPERTY OF CURRIE SOWARDS AGUILA ARCHITECTS INC. ALL RIGHTS ARE RESERVED. ANY POSSESSION, REPRODUCTION OR OTHER USE OF THIS DOCUMENT, WITHOUT THE WRITTEN CONSENT OF CURRIE SOWARDS AGUILA ARCHITECTS INC., IS PROHIBITED.
9/8/2015 2:11:05 PM

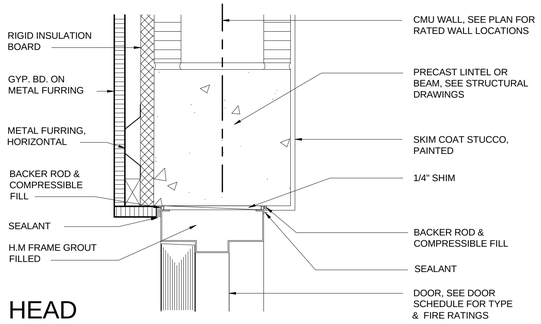

HEAD

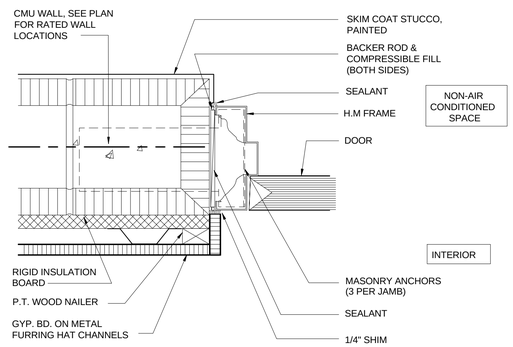

JAMB

4 A9.05 INTERIOR DOOR DETAIL
3" = 1'-0"

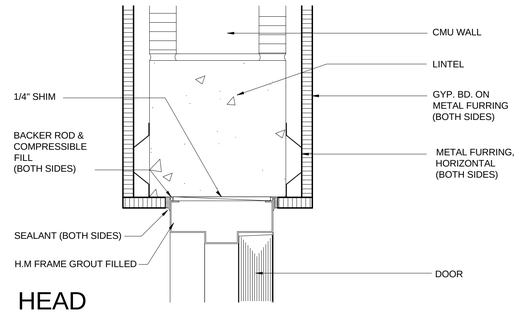

HEAD

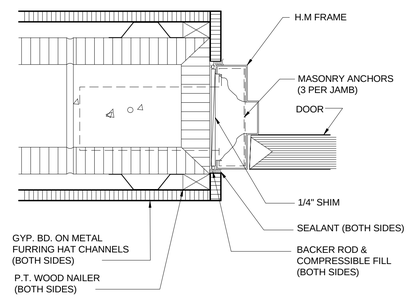

JAMB

3 A9.05 INTERIOR DOOR DETAIL.
3" = 1'-0"

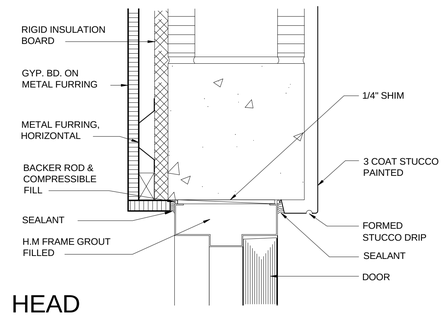

HEAD

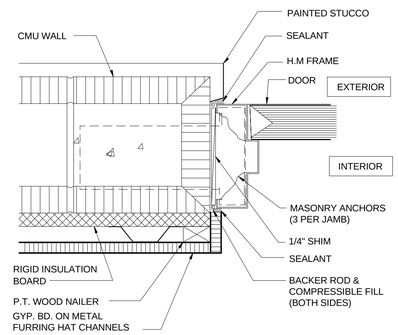

JAMB

2 A9.05 EXTERIOR DOOR DETAIL
3" = 1'-0"

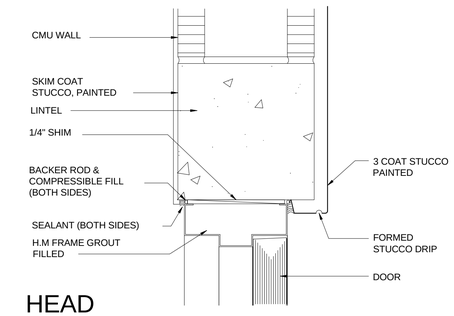

HEAD

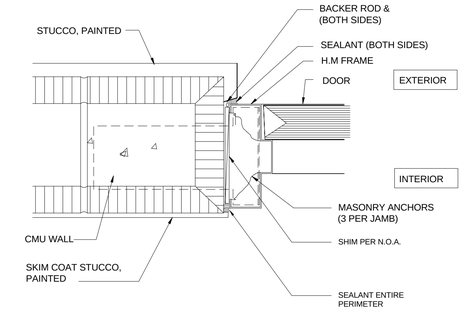

JAMB

1 A9.05 EXTERIOR DOOR DETAIL.
3" = 1'-0"

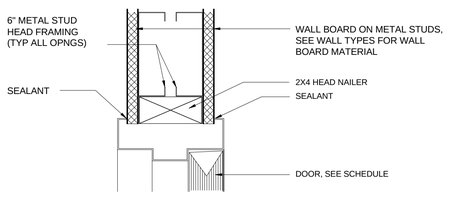

HEAD

6 A9.05 FRAME WALL INTERIOR DOOR DETAILS
3" = 1'-0"

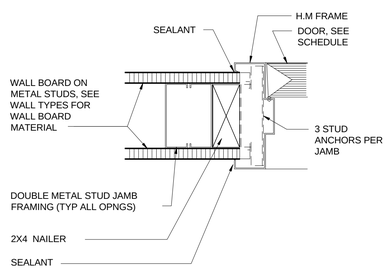

JAMB

5 A9.05 INTERIOR DOOR THRESHOLDS
3" = 1'-0"

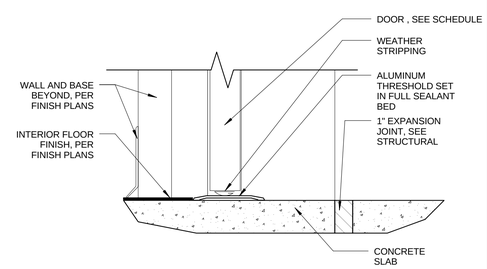

4

7 A9.05 EXTERIOR DOOR THRESHOLD
3" = 1'-0"

CURRIE SOWARDS AGUILA architects
Architecture, Planning, Interiors, & Sustainable Design
AA26001584
185 NE 4TH AVENUE SUITE 101
DELRAY BEACH, FL 33483
T:(561) 276-4951 F:(561) 243-8184
E-MAIL: office@csa-architects.com

ISSUED FOR :

DRC	10-13-2014
BIDS	
PERMIT	04-09-2015
CONSTRUCTION	

SEAL

PROJECT TITLE
CITY OF HALLANDALE BEACH FIRE RESCUE STATION 7

111 FOSTER ROAD
HALLANDALE BEACH, FL 33009

REVISIONS

NUM.	DESCRIPTION	DATE
3	BLDG DEPT. COMM./ COORDINATION	07/10/15
4	ADDENDUM	09/04/15

THIS PROJECT HAS BOOK SPECIFICATIONS THAT ARE AN INTEGRAL AND COMPLIMENTARY PART OF THE OF THE CONSTRUCTION DOCUMENTS.

THESE DRAWINGS ARE PREPARED PER ESTABLISHED INDUSTRY STANDARDS AND REPRESENT THE ARCHITECT AND ENGINEERS DESIGN CONCEPT. THEY ARE NOT INTENDED TO PROVIDE EVERY DETAIL OR CONDITION REQUIRED TO CONSTRUCT THE BUILDING. THE CONTRACTOR THROUGH SUBMITTALS AND OTHER COORDINATION EFFORTS IS FULLY RESPONSIBLE FOR PROVIDING A COMPLETE AND OPERATIONAL BUILDING WHETHER INDICATED ON THE PLANS OR NOT.

FILE NUMBER
C:\Users\ivan\Documents\REVIT LOCAL FILES\140403-CENTRAL-CONSTRUCTION-IVAN.rvt

DRAWING TITLE
DOOR DETAILS

DATE 1/02/2015 | DRAWN BY Author

JOB NUMBER 140403

DRAWING NUMBER 3
A9.05

BID SET 7-24-2015

LOUVER SCHEDULE

MARK	LOUVER TYPE	Width	Height	FRAME MATERIAL	FRAME FINISH	COLOR	BLADES	REMARKS	QUANTITY	WIND PRESSURE (+)	WIND PRESSURE (-)	ZONE	SQFT
L1	WIND DRIVEN RAIN	6' - 0"	6' - 0"	ALUM	ANODIZED	MILL FINISH	SIGHT PROOF, DRAINABLE	IMPACT RESISTANT, INSECT SCREEN, SEE MECHANCIAL DWGS.	1	79.1	102.7	ZONE 5	21-50
L2	WIND DRIVEN RAIN	3' - 5"	10' - 0"	ALUM	ANODIZED	MILL FINISH	SIGHT PROOF, DRAINABLE	IMPACT RESISTANT, INSECT SCREEN, SEE MECHANCIAL DWGS.	3	69.0	75.9	ZONE 5	21-50
L3	WIND DRIVEN RAIN	2' - 6"	1' - 0"	ALUM	ANODIZED	MILL FINISH	SIGHT PROOF, DRAINABLE	IMPACT RESISTANT, INSECT SCREEN, SEE MECHANCIAL DWGS.	1	83.4	111.3	ZONE 5	1-20
L4	ALUMINUM IMPACT LOUVER	14' - 0"	3' - 6"	ALUM	ANODIZED	MILL FINISH	SIGHT PROOF, DRAINABLE	IMPACT RESISTANT, INSECT SCREEN	8	79.1	86.1	ZONE 4	21-50
L5	VISION BARRIER			ALUM	ANODIZED	MILL FINISH	SIGHT PROOF, DRAINABLE	ROOF TOP MECHANICAL EQUIPMENT SCREEN	13				

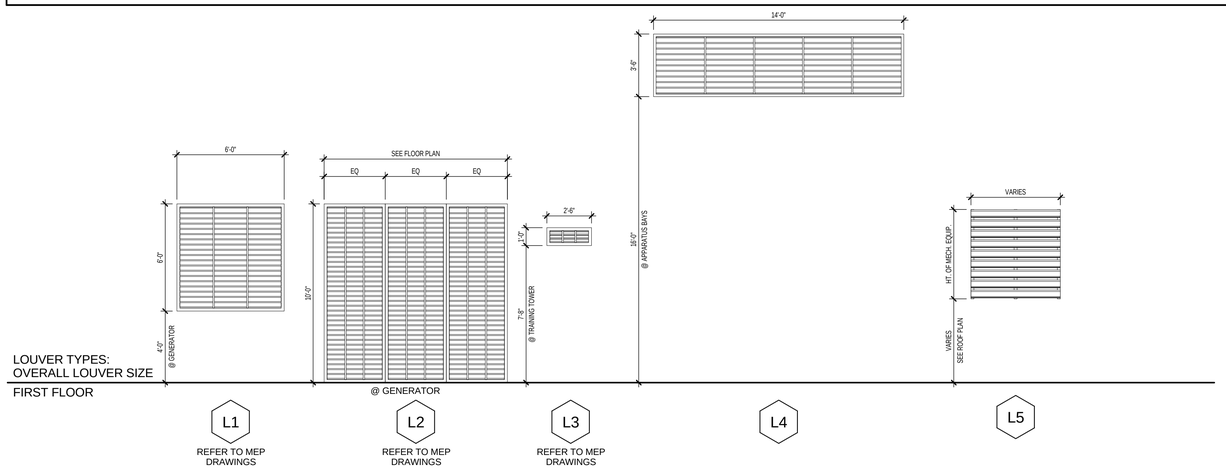

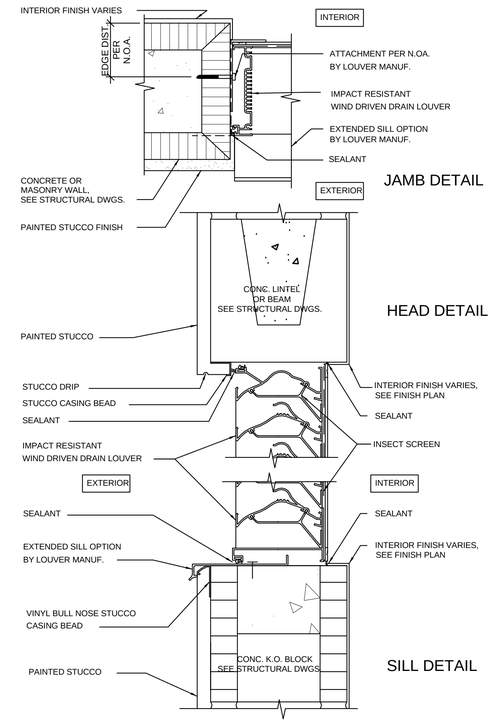

1 A9.08 LOUVER
3" = 1'-0"

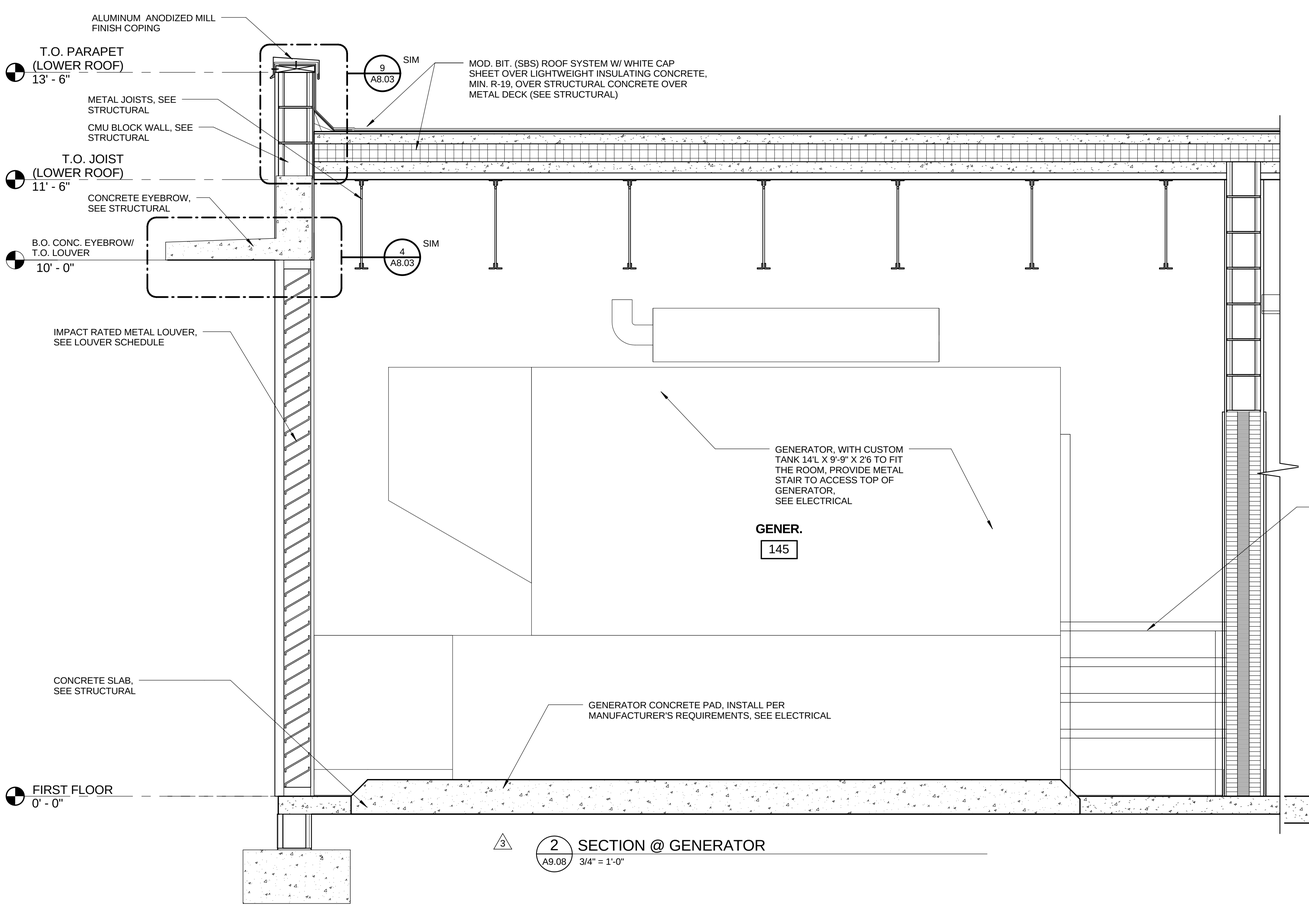

3 2 A9.08 SECTION @ GENERATOR
3/4" = 1'-0"

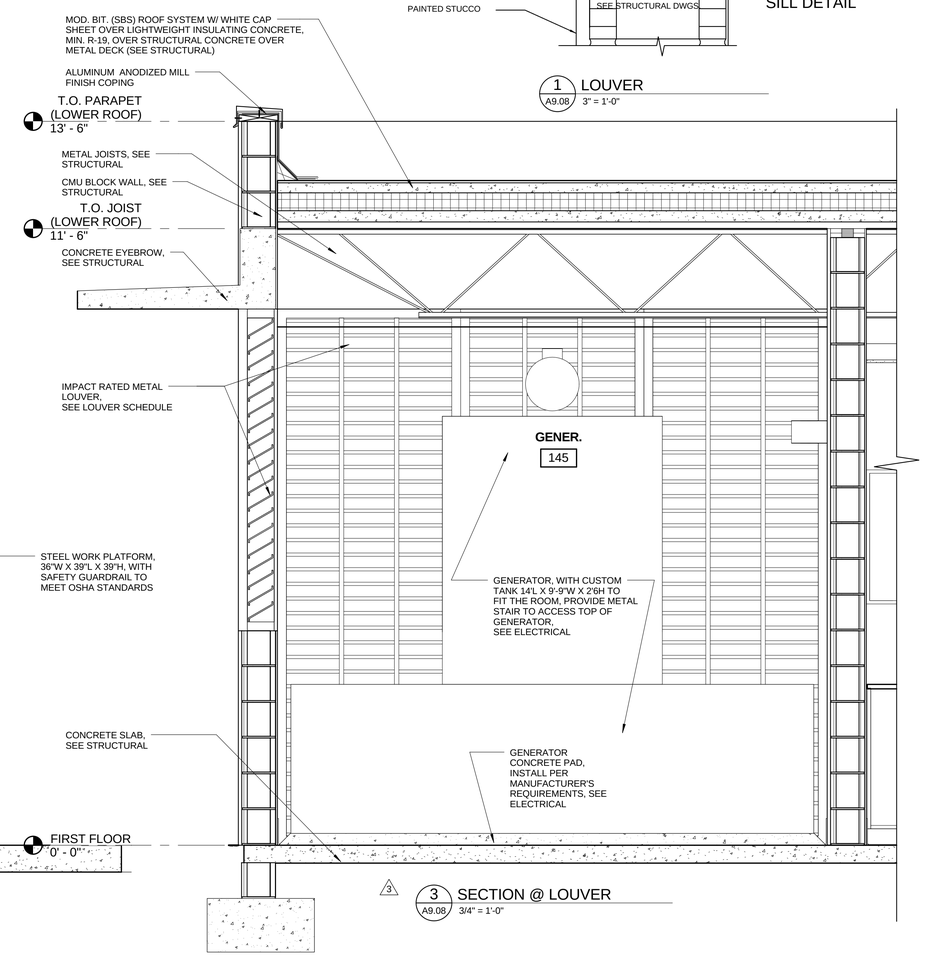

3 3 A9.08 SECTION @ LOUVER
3/4" = 1'-0"

CURRIE SOWARDS AGUILA architects
Architecture, Planning, Interiors, & Sustainable Design
AA26001584
185 NE 4TH AVENUE SUITE 101
DELRAY BEACH, FL 33483
T:(561) 276-4951 F:(561) 243-8184
E-MAIL: office@csa-architects.com

ISSUED FOR :

DRC	10-13-2014
BIDS	
PERMIT	04-09-2015
CONSTRUCTION	

SEAL

PROJECT TITLE
CITY OF HALLANDALE BEACH FIRE RESCUE STATION 7

111 FOSTER ROAD
HALLANDALE BEACH, FL 33009

REVISIONS

NUM.	DESCRIPTION	DATE
3	BLDG DEPT. COMM./ COORDINATION	07/10/15
4	ADDENDUM	09/04/15

THIS PROJECT HAS BOOK SPECIFICATIONS THAT ARE AN INTEGRAL AND COMPLIMENTARY PART OF THE OF THE CONSTRUCTION DOCUMENTS.

THESE DRAWINGS ARE PREPARED PER ESTABLISHED INDUSTRY STANDARDS AND REPRESENT THE ARCHITECT AND ENGINEERS DESIGN CONCEPT. THEY ARE NOT INTENDED TO PROVIDE EVERY DETAIL OR CONDITION REQUIRED TO CONSTRUCT THE BUILDING. THE CONTRACTOR THROUGH SUBMITTALS AND OTHER COORDINATION EFFORTS IS FULLY RESPONSIBLE FOR PROVIDING A COMPLETE AND OPERATIONAL BUILDING WHETHER INDICATED ON THE PLANS OR NOT.

FILE NUMBER
C:\Users\ivan\Documents\REVIT LOCAL FILES\140403-CENTRAL-CONSTRUCTION-IVAN.rvt

DRAWING TITLE
LOUVER SCHEDULE, LEGEND, & DETAILS

DATE 1/02/2015 | DRAWN BY --
JOB NUMBER 140403
DRAWING NUMBER 4 3 A9.08

BID SET 7-24-2015

THIS DOCUMENT IS THE PROPERTY OF CURRIE SOWARDS AGUILA ARCHITECTS INC. ALL RIGHTS ARE RESERVED. ANY POSSESSION, REPRODUCTION OR OTHER USE OF THIS DOCUMENT, WITHOUT THE WRITTEN CONSENT OF CURRIE SOWARDS AGUILA ARCHITECTS INC., IS PROHIBITED.
9/8/2015 2:11:10 PM

FINISH SCHEDULE

SEE SHEET - ID2 & ID3 FOR FLOOR FINISH TERMINATION AND LOCATIONS
SEE SHEET - ID4 & ID5 FOR WALL FINISH TERMINATION AND LOCATIONS
SEE SHEET - ID8 FOR INTERIOR RESTROOM ELEVATIONS

FIRE & EOC CENTER 1ST FLOOR				WALLS				COMMENTS
RM. NO.	ROOM NAME	FLOOR	BASE	NORTH	SOUTH	EAST	WEST	
101	LOBBY	TZ1	VB1	P1	P4	P1	P1	
102	TREATMENT ROOM	VT1	VB1	P1	P1	P1	P1	
103	RESTROOM	PT1	N/A	PT1	PT1	PT1	PT1	
104	REPORT WRITING	CC2	VB1	P1	P1	P1	P1	
105	DAY ROOM	CC2	VB1	P1	P1	WC1	P1	NOTE: EAST WALL(WC1) TO RECEIVE FABRI TRAK WALL PANEL SYSTEM TACKABLE- PRODUCTED BY BRAMBIERS INC. MIAMI FLORIDA.
106	DINING	CC2	VB1	P1	P1	P1	P1	
107	KITCHEN	CC2	VB1	P1	P1	P1	P1	
108	RESTROOM	PT1/2	N/A	PT1	PT1	PT1	PT1	NOTE: PT2- TILE SHOWER PAN ONLY
109	BUNK ROOM	VT1	VB1	P1	P3	P1	P1	
110	BUNK ROOM	VT1	VB1	P1	P3	P1	P1	
111	BUNK ROOM	VT1	VB1	P1	P3	P1	P1	
112	BUNK ROOM	VT1	VB1	P3	P1	P1	P1	
113	BUNK ROOM	VT1	VB1	P3	P1	P1	P1	
114	BUNK ROOM	VT1	VB1	P3	P1	P1	P1	
115	RESTROOM	PT1/2	N/A	PT1	PT1	PT1	PT1	
116	LAUNDRY ROOM	CC2	VB1	P1	P1	P1	P1	
117	PANTRY	CC2	VB1	P1	P1	P1	P1	
118	PANTRY	CC2	VB1	P1	P1	P1	P1	
119	PANTRY	CC2	VB1	P1	P1	P1	P1	
120	JANITOR	CC2	VB1	P1	P1	P1	P1	
121	RESTROOM	PT1/2	N/A	PT1	PT1	PT1	PT1	NOTE: PT2- TILE SHOWER PAN ONLY
122	BUNK ROOM	VT1	VB1	P1	P3	P1	P1	
123	BUNK ROOM	VT1	VB1	P1	P3	P1	P1	
124	BUNK ROOM	VT1	VB1	P1	P3	P1	P1	
125	CORRIDOR	VT1	VB1	P1	P1	P1	P1	
126	BUNK ROOM	VT1	VB1	P3	P1	P1	P1	
127	BUNK ROOM	VT1	VB1	P3	P1	P1	P1	
128	BUNK ROOM	VT1	VB1	P3	P1	P1	P1	
129	RESTROOM	PT1/2	N/A	PT1	PT1	PT1	PT1	NOTE: PT2- TILE SHOWER PAN ONLY
130	RESTROOM	PT1	N/A	PT1	PT1	PT1	PT1	NOTE: PT2- TILE SHOWER PAN ONLY
131	CORRIDOR	VT1	VB1	PT1	PT1	PT1	PT1	
132	BUNK ROOM	VT1	VB1	P1	P3	P1	P1	
133	LIEUTENANT'S OFFICE	CC2	VB1	P1	P1	P1	P1	
134	BATTALLION CHIEF OFFICE	CC2	VB1	P3	P1	P1	P1	
135	BUNK ROOM	VT1	VB1	P3	P1	P1	P1	
136	BUNK ROOM	VT1	VB1	P3	P1	P1	P1	
137	RESTROOM	PT1/2	N/A	PT1	PT1	PT1	PT1	NOTE: PT2- TILE SHOWER PAN ONLY
138	BUNK ROOM	VT1	VB1	P3	P1	P1	P1	
139	RESTROOM	PT1/2	N/A	PT1	PT1	PT1	PT1	NOTE: PT2- TILE SHOWER PAN ONLY
	STAIR 1 & 2	TZ1	VB1	P1	P1	P1	P8	NOTE: ACCENT PAINT WEST WALL - COLOR TBD

FIRE & EOC CENTER 2ND FLOOR				WALLS				COMMENTS
RM. NO.	ROOM NAME	FLOOR	BASE	NORTH	SOUTH	EAST	WEST	
201	LOBBY	TZ1	VB1	P1	P1	P1	P1	
202	CONFERENCE ROOM	CPT1	VB1	P1	P7	P1	P1	
203	FIRE INSPECTORS	CPT1	VB1	P1	P1	P1	P1	
203A/B	AOA II - RECEPTIONIST /STORAGE	CPT1	VB1	P6	P1	P1	P1	
204	PREV. DIVISION CHIEF	CPT1	VB1	P1	P6	P1	P1	
205	EMS DIVISION CHIEF	CPT1	VB1	P1	P6	P1	P1	
206	TRAINING DIVISION CHIEF	CPT1	VB1	P6	P1	P1	P1	
207	DEPUTY CHEIF'S OFFICE	CPT1	VB1	P6	P1	P1	P1	
208	ADMIN. ANALYST	CPT1	VB1	P6	P1	P1	P1	
209	FIRE CHIEF'S OFFICE	CPT1	VB1	P6	P1	P1	P1	
210	RESTROOM	PT1/2	N/A	PT1	PT1	PT1	PT1	NOTE: PT2- TILE SHOWER PAN ONLY
213	RESTROOM	PT1/2	PB1	PT1	PT1	PT1	PT1	NOTE: PT2- TILE SHOWER PAN
214	VISITOR SUITE	CPT1	VB1	P6	P1	P1	P1	
215	VISITOR SUITE	CPT1	VB1	P6	P1	P1	P1	
216	COMPUTER / DATA ROOM	VT3	VB1	P1	P1	P1	P1	NOTE: STATIC DISAPATIVE TILE VINYL COMPOSITION FLOORING (VT3) - ARMSTRONG INC
217	ELECTRIC ROOM	VT1	VB1	PT1	PT1	PT1	PT1	
218	STORAGE	VT1	VB1	P1	P1	P1	P1	
219A/B	RESTROOM	PT1	N/A	PT1	PT1	PT1	PT1	
220A	WOMEN'S RESTROOM	PT1	N/A	PT1	PT1	PT1	PT1	
220B	MEN'S RESTROOM	PT1	N/A	PT1	PT1	PT1	PT1	
221	AOA II	CPT1	VB1	P1	P1	P1	P1	
222	CERT. STORAGE	VT1	VB1	P1	P1	P1	P1	
223	BREAK ROOM	VT1/VT2	VB1	P7	P1	P1	P1	NOTE: SEE FLOOR PATTERN SHT ID3
224	STORAGE	VT1	VB1	P1	P1	P1	P1	
225	EOC/TRAINING ROOM	CPT1	VB1	P1	P6	P1	P1	
226	RESTROOM	PT1	PB1	PT1	PT1	PT1	PT1	
227	CONFERENCE ROOM	CPT1	VB1	P7	P1	P1	P1	
228	CORRIDOR	TZ1	VB1	P1	P1	P1	P1	
229	CORRIDOR	CPT1	VB1	P1/P6	P1	P6	P1	

FINISH NOTES:

WALLS :
(P1) PAINT ALL WALLS UNLESS OTHERWISE NOTED.
CONTRACTOR TO PRIME EXISTING WALLS AS REQUIRED PRIOR TO FINISH PAINTING.
ALL PAINT SHERWIN WILLIAMS AS NOTED ON THE FINISH SCHEDULE
FOLLOW MANUFACTURER INSTRUCTION FOR PRIMING AND INSTALLATION
ALL WET AREAS TO RECIEVE IMPERVIOUS PAINT FOR MOISTURE PREVENTION
FLOORING :
CONTRACTOR TO CLEAN SUB FLOOR AS REQUIRED TO INSTALL SPECIFIED FLOORING.
MATERIAL TO BE COMPATIBLE WITH SCHEDULED FLOOR COVERING & BASE ADHESIVE.
GC TO CHECK FOR MOISTURE LEVELS IN CONCRETE.
SUBSTRATE (FLOOR) PRIOR TO INSTALLATION OF GOODS.
ALL FLOORING TO BE INSTALLED BY A CERTIFIED FLOORING INSTALLER.
USE SPECIFIED TR TRANSITION TYPE AT APPLICABLE INTERSECTIONS OF FLOORING MATERIALS.

ARCHITECT TO CONFIRM FINAL COLOR PRIOR TO FINAL PAINT INSTALLATION.
G.C. MUST COMPLETE TEST PANELS FOR FINAL APPROVAL.

INTERIOR WINDOW TREATMENTS: SEE ID WALL FINISH PLAN SHEETS ID4 FIRST FLOOR & ID5 SECOND FLOOR- FOR LOCATION ,TYPES AND PRODUCT CONTACT INFORMATION. FOR DETAILED SPECIFICATIONS REFER TO ARCHITECTURAL SPECIFICATIONS. NOTE: FINAL FINISH COLOR TO BE REVIEWED AND APPROVED BY CLIENT PRIOR TO PURCHASE.

ALL PAINTED AREAS TO RECEIVE 1 PRIMER COAT - 2 FINISH COATS MINIMUN

INTERIOR FINISH SPECIFICATIONS

REFER TO ARCHITECT'S MASTER SPECIFICATIONS

ALL FINISHES SHALL MEET THE REQUIREMENTS OF NFPA 101 (CURRENT EDITION)
SECTION 27.3.3.1 FLAME SPREAD AND SMOKE GENERATION.
INSTALLATION NOTE: INSTALLER TO FOLLOW MANUFACTURERS INSTALLATION.

FLOORING

CC1	MANUFACTURER: SCOFIELD INC. PRODUCT: FORMULA ONE - LIQUID DYE CONCENTRATE- PLAIN CONCRETE-GRADE1- CLASS 3- GUARD- S FLA SCREENING SRB639 CONTACT: 1-800-800-9900 - SEE PATTERN LOCATION SHEETS ID2,ID3. -FOLLOW MANUFACTURER'S RECOMMENDATIONS FOR PREP, INSTALLATION & MAINTENANCE FINISH: NON POLISH- REFER TO ARCHITECTURAL SPECIFICATIONS
CC2	MANUFACTURER: SCOFIELD INC. PRODUCT: FORMULA ONE - LIQUID DYE CONCENTRATE- PLAIN CONCRETE-GRADE1- CLASS 3- GUARD- S FLA SCREENING SRB639 CONTACT: 1-800-800-9900 - SEE PATTERN LOCATION SHEETS ID2,ID3. -FOLLOW MANUFACTURER'S RECOMMENDATIONS FOR PREP, INSTALLATION & MAINTENANCE- FINISH: - REFER TO ARCHITECTURAL SPECIFICATIONS.
PT1	MANUFACTURER: DAL-TILE PRODUCT NAME: UNITY- PRODUCT: FULL PODY PORCELAIN - C.O.F. LESS THAN 0.42 PER DCOF ACUTEST METHOD. SIZE: 11 3/4" X 23 9/16" UNPOLISHED - COLOR: GRIGIO P402 GROUT: MANUFACTURER: LATICRETE- SPECTRALOCK PRO GROUT (EPOXY) 1/16" WIDE GROUT JOINTS. COLOR: 24 NATURAL GREY CONTACT: 1-800-933-TILE - SEE PATTERN LOCATION SHEETS ID2,ID3. -FOLLOW MANUFACTURER'S RECOMMENDATIONS FOR PREP, INSTALLATION & MAINTENANCE
PT2	MANUFACTURER: DAL-TILE PRODUCT NAME: MOSAIC COLOR BODY PORCELAIN TILE PRODUCT: FULL PODY PORCELAIN- SIZE: 2" X 2" UNPOLISHED - COLOR: ARCHITECTURAL GREY D109 GROUT: MANUFACTURER: LATICRETE- SPECTRALOCK PRO GROUT (EPOXY) 1/16" WIDE GROUT JOINTS. COLOR: 24 NATURAL GREY CONTACT: 1-800-933-TILE - SEE PATTERN LOCATION SHEETS ID2,ID3. -FOLLOW MANUFACTURER'S RECOMMENDATIONS FOR PREP, INSTALLATION & MAINTENANCE
TZ1	PRODUCT: TERRAZZO POURED FLOOR - SEE ARCHITECTURAL SPECIFICATIONS FOR PRODUCT DETAILS & SPECIFICATIONS. SEE PATTERN LOCATION SHEETS ID2,ID3. -FOLLOW MANUFACTURER'S RECOMMENDATIONS FOR PREP, INSTALLATION & MAINTENANCE
CPT1	MANUFACTURER: PATCRAFT - PRODUCT STYLE NAME: EASY ON THE EYES - STYLE # 10227 PILE CONSTRUCTIONN: MULTI - LEVEL LOOP - PILE FIBER & TYPE- ECO SOLUTION Q NYLON- DYE METHOD - 100% SOLUTION DYED - TUFTED YARN WEIGHT 1802 PLE. CONSTRUCTION : MULTI LEVEL LOOP-COLOR: HOCUS POCUS 00306- TYPE: CARPET TILE SIZE: 24" X 24" INSTALLATION: MONOLITHIC. NOTE: FLOORING CONTRACTOR TO SUBMIT FLOOR PATTERN DIAGRAM TO DESIGNER/ARCHITECT PRIOR TO INSTALLATION OF MATERIAL. CONTACT: 1-800-241-4014 - SEE PATTERN LOCATION SHEETS ID2,ID3. -FOLLOW MANUFACTURER'S RECOMMENDATIONS FOR PREP, INSTALLATION & MAINTENANCE
VT1	MANUFACTURER: PATCRAFT - PRODUCT STYLE NAME: TYPOGRAPHY - STYLE #1312V TYPEFACE- CONST (LVT- WEAR LAYER: 20 MIL- WEAR LAYER THICKNESS- .020" OVER ALL THICKNESS- .098" REF. SPEC. ASTM F 1700 CLASS III PRINTED FILM VINYL TILE TYPE A C SMOOTH. FINISH: EXOGUARD QUARTZ ENHANCED URETHANE RECOMMENDED ADHESIVES: SHAW 4100 OR S150. COLOR: TYPEFACE- EXCLAMATION: 00480. SIZE: 23 5/8" X 23 5/8" . INSTALLATION: MONOLITHIC. NOTE: FIELD TILE CONTACT: 1-800-241-4014 - SEE PATTERN LOCATION SHEETS ID2,ID3. -FOLLOW MANUFACTURER'S RECOMMENDATIONS FOR PREP, INSTALLATION & MAINTENANCE TO SUBMIT FLOOR PATTERN DIAGRAM TO DESIGNER/ARCHITECT PRIOR TO INSTALLATION OF MATERIAL.
VT2	MANUFACTURER: PATCRAFT - PRODUCT STYLE NAME: TYPOGRAPHY - CONST: LVT- WEAR LAYER: 20 MIL- WEAR LAYER THICKNESS- .020" OVER ALL THICKNESS- .098" REF. SPEC. ASTM F 1700 CLASS III PRINTED FILM VINYL TILE TYPE A C SMOOTH. FINISH: EXOGUARD QUARTZ ENHANCED URETHANERECOMMENDED ADHESIVES: SHAW 4100 OR S150. . COLOR: LETTERPRESS- EXCLAMATION: 00480. SIZE: 23 5/8" X 23 5/8" . INSTALLATION: MONOLITHIC.NOTE: ACCENT TILE CONTACT: 1-800-241-4014 - SEE PATTERN LOCATION SHEETS ID2,ID3. -FOLLOW MANUFACTURER'S RECOMMENDATIONS FOR PREP, INSTALLATION & MAINTENANCE TO SUBMIT FLOOR PATTERN DIAGRAM TO DESIGNER/ARCHITECT PRIOR TO INSTALLATION OF MATERIAL.(NOTE: ACCENT TILE ONLY- FLOOR ACCENT IN BREAK ROOM 2ND FLOOR)
VT3	MANUFACTURER: ARMSTRONG INC. - PRODUCT - VCT STATIC DISSAPATIVE TILE- #51950 MARBLE BEIGE- SIZE: 12" X 12" X 1/8" VINYL COMPOSITION TILE REFER TO ARCHITECTURAL SPECIFICATIONS
RF1	MANUFACTURER: AMORIUM SPORTS FLOOR- SERIES : NUCLEAR - COLOR- GREEN MEADOWS 626-90 (FINAL COLOR TBD) REFER TO ARCHITECTURAL SPECIFICATIONS
BASE	
VB1	MANUFACTURER: JOHNSONITE CO.PRODUCT: MILLWORK PROFILE- REVEAL SERIES. SIZE: .25"THICK X 4.25"H. PRODUCT CODE: MW-63-F- ACTUAL COLOR: BURNT UMBER. CONTACT: 1-800-899-8916. -FOLLOW MANUFACTURER'S RECOMMENDATIONS FOR PREP, INSTALLATION & MAINTENANCE

WALL TREATMENT NOTE: ALL WET AREAS- RE: WALL LOCATED IN BREAK ROOMS, TOILET AREAS , KITCHEN AND LAUNDRY TO BE IMPERVIOUS TO MOISTURE UTILIZE LATEX ENAMEL PAINT

P1	MANUFACTURER: SHERWIN WILLIAMS -COLOR: SW6154 NACRE -PRO MAR 200 0 VOC -LATEX SATIN FINISH FOLLOW MANUFACTURER'S RECOMMENDATIONS FOR INSTALLATION & MAINTENANCE.
P2	MANUFACTURER: SHERWIN WILLIAMS -COLOR: SW7005 PURE WHITE -PRO MAR 200 0 VOC -FLAT CEILING PAINT FOLLOW TMANUFACURER'S RECOMMENDATIONS FOR INSTALLATION & MAINTENANCE.
P3	MANUFACTURER: SHERWIN WILLIAMS -COLOR: SW6158 SAWDUST -PRO MAR 200 0 VOC -LATEX SATIN FINISH FOLLOW MANUFACTURER'S RECOMMENDATIONS FOR INSTALLATION & MAINTENANCE
P4	MANUFACTURER: SHERWIN WILLIAMS -COLOR: SW6213 HALCYON GREEN -PRO MAR 200 0 VOC -LATEX SATIN FINISH FOLLOW MANUFACTURER'S RECOMMENDATIONS FOR INSTALLATION & MAINTENANCE
P5	MANUFACTURER: SHERWIN WILLIAMS -COLOR: SW7668 MARCH WINDS -PRO MAR 200 0 VOC -LATEX SATIN FINISH FOLLOW MANUFACTURER'S RECOMMENDATIONS FOR INSTALLATION & MAINTENANCE
P6	MANUFACTURER: SHERWIN WILLIAMS -COLOR: SW7624 SLATE TILE -PRO MAR 200 0 VOC -LATEX SATIN FINISH FOLLOW MANUFACTURER'S RECOMMENDATIONS FOR INSTALLATION & MAINTENANCE
P7	MANUFACTURER: SHERWIN WILLIAMS -COLOR: SW6731 VERDANT -PRO MAR 200 0 VOC -LATEX SATIN FINISH FOLLOW MANUFACTURER'S RECOMMENDATIONS FOR INSTALLATION & MAINTENANCE
P8	MANUFACTURER: SHERWIN WILLIAMS -COLOR: SW6635 DETERMINED ORANGE -PRO MAR 200 0 VOC -LATEX SATIN FINISH FOLLOW MANUFACTURER'S RECOMMENDATIONS FOR INSTALLATION & MAINTENANCE
WC1	MANUFACTURER: KNOLL TEXTILES INC. - NAME: ALIAS-24/7 COLLECTION- STYLE NUMBER: WC1553/9 (UNBACKED) WRAPPED ACOUSTICAL PANELS- CONTENT: POLYETHYLENE 100%- FINISH: TEFLON SOIL & STAIN REPELLENT. TYPE/WEIGHT: TYPE II 10.5 OZ. PER LINEAL YD.- WIDTH: 54" FLAME RESISTANCE: ASTM E- 84 CLASS A . MAINTENANCE: WATER BASEDCLEANING AGENT, OR DILUTED HOUSEHOLD BLEACH. ENVIRONMENTAL: 100 % SOLUTION DYED FIBER- GREENGUARD CERTIFIED CONTRIBUTES TO LEED CERTIFICATION. NOTE: THIS FABRIC TO BE PURCHASED BY BRAMBIERS INC. AND FABRICATED INTO FABRI TRAK PANEL PRODUCT. SEE TECHNICAL PRODUCT INFORMATION IN THE ARCHITECTURAL MASTER SPECIFICATIONS.

PLASTIC LAMINATE- SOLID SURFACE/MILLWORK

PL1	MANUFACTURER: NEVAMAR DECORATIVE SURFACES INC. PRODUCT: ARMORED PROTECTION PLASTIC LAMINATE- COLOR: GUNMETAL S9020T FOLLOW MANUFACTURER'S INSTALLATION AND MAINTENANCE RECOMMENDATIONS. CONTACT: 1-800-638-4380.
PL2	MANUFACTURER: FORMICA INC. PRODUCT: ARTISIAN FINISH PLASTIC LAMINATE- COLOR: VOSGES PEAR #1150.43 FOLLOW MANUFACTURER'S INSTALLATION AND MAINTENANCE RECOMMENDATIONS. CONTACT: 1-800-638-4380.
PL3	MANUFACTURER: NEVAMAR DECORATIVE SURFACES INC. PRODUCT: ARMORED PROTECTION PLASTIC LAMINATE- COLOR:ICONIC MAPLE - WM0047T FOLLOW MANUFACTURER'S INSTALLATION AND MAINTENANCE RECOMMENDATIONS. CONTACT: 1-800-638-4380.
PL4	MANUFACTURER: CHEMETAL INC. PRODUCT: SOLID METAL WITH PATTERN- PRODUCT # - 300 SERIES.-.020" SOLID METAL - COLOR #- 349 FACTORY SIZE: 96" X 48" PER SHEET INSTALL RAILROAD- PATTERN LAYOUT TO BE DOMINATE HORIZONTAL. FOLLOW MANUFACTURER'S INSTALLATION AND MAINTENANCE RECOMMENDATIONS. CONTACT: 1-800-638-4380.
PL5	MANUFACTURER: NEVAMAR DECORATIVE SURFACES INC. PRODUCT: ARMORED PROTECTION PLASTIC LAMINATE- COLOR: WROUGHT IRON S6064T FOLLOW MANUFACTURER'S INSTALLATION AND MAINTENANCE RECOMMENDATIONS. CONTACT: 1-800-638-4380.
PL6	MANUFACTURER: FORMICA INC. PRODUCT: PLASTIC LAMINATE- COLOR: MATTE BLACK FOLLOW MANUFACTURER'S INSTALLATION AND MAINTENANCE RECOMMENDATIONS. CONTACT: 1-800-638-4380.
SS1	MANUFACTURER: CAMBRIA- PRODUCT: SOLID SURFACE QUARTZITE MAN MADE MATERIAL POLISHED- PRODUCT #: FIELDSTONE - DESERT COLLECTION # 2160- SIZE 2 CM- EDGE - STRAIGHT FOLLOW MANUFACTURER'S RECOMMENDATIONS FOR INSTALLATION AND MAINTENANCE
SS2	MANUFACTURER: CORIAN- PRODUCT: FOSSIL, COUNTER W/ INTEGRAL BOWL REFER TO ARCHITECTUAL SPECIFICATIONS FOR DETAILS (RE: MATERIAL COMPOSITION, PRODUCT MODEL # ETC)

TOILET PARTITIONS

TTPP	MANUFACTURER: SCRANTON PRODUCTS INC. - PRODUCT: HINY HIDERS FINISH: STAINLESS EX- REFER TO ARCHITECTUAL SPECIFICATIONS FOR DETAILS (RE: MATERIAL COMPOSITION, PRODUCT MODEL # ETC)

CEILING TILES LAY-IN AND SPLINES

CLG1	MANUFACTURER: ARMSTRONG INC. - PRODUCT CALLA BEVEL TEGULAR EDGE LAT-IN TILE - SIZE 2' X 2' LAY-IN BEVEL TEGULAR EDGE DETAIL- COLOR: WHITE- MODEL #: 2822- DESCRIPTION: MINERAL FIBER W/ACCOUSTICALLY TRANSPARENT MEMBRANE. - NRC: 0.85- RECYCLED CONTENT 68%. CEILING GRID: ARMSTRONG INC. 9/16" SUPRAFINE GRID - WHITE

CABINETRY FINISH SCHEDULE - PLASTIC LAMINATE & SOLID SURFACE

FOR FINISH INFORMATION ONLY NOT CONSTRUCTION- REFER TO MILLWORK SHOP DRAWINGS/ARCHITECTURAL DRAWINGS FOR DETAILS

FIRST FL	ROOM#	UPPERCASE	BACKSPLASH	COUNTER	BASE CABINET	TRANSACTION TOP	COMMENTS
TOILET	103	NA	NA	NA	NA		NOTE ADA WALL MOUNTED SINK
REPORT WRITING	104	NA	NA	PL6	NA		
DINING	106	NA	SS1	SS1	PL2		
KITCHEN	107	SEE ARCH DWGS	SEE ARCH DWGS	SEE ARCH DWGS	SEE ARCH DWGS		
BATH	108	NA	SS2	SS2	PL3		
BATH	115	NA	SS2	SS2	PL3		
LAUNDRY	116	PL2	NA	NA	NA		
PANTRY	117	SEE ARCH. DRWGS.	SEE ARCH. DRWGS.	SEE ARCH. DRWGS.	SEE ARCH. DRWGS.		
PANTRY	118	SEE ARCH. DRWGS.	SEE ARCH. DRWGS.	SEE ARCH. DRWGS.	SEE ARCH. DRWGS.		
PANTRY	119	SEE ARCH. DRWGS.	SEE ARCH. DRWGS.	SEE ARCH. DRWGS.	SEE ARCH. DRWGS.		
BATH	121	N/A	SS2	SS2	PL3		
BATH	129	N/A	SS2	SS2	PL3		
BATH	130	N/A	NA	NA	NA		NOTE ADA WALL MOUNTED SINK
NOTE: BUNK ROOMS - 109,110,111,112,113,114,122,123,124,126,127,128,132,135,136,138 - FINISH TO BE (PL5)- BUILT-IN LOCKERS SEE ARCH. DWGS FOR DETAILS							

2ND FLOOR	ROOM#	UPPERCASE	BACKSPLASH	COUNTER	BASE CABINET	TRANSACTION TOP	
AOA II- RECEPTION	203A	N/A	PL3	PL3	SEE COMMENTS	SS1	NOTE: PL1- VERTICAL INTERIOR FACADE NOTE: PL4- VERTICAL EXTERIOR FACADE NOTE: PL1- ALL SHELVING FINISH
STORAGE	203B						
BATH	210	N/A	SS2	SS2	PL3		
CORRIDOR	211	N/A	SS1	SS1	PL1		
BATH	212	N/A	SS2	SS2	PL3		
BATH	213	N/A	SS2	SS2	PL3		
BATH	220A	N/A	SS2	SS2	PL3		
BATH	220B	N/A	SS2	SS2	PL3		
BREAK ROOM	223	PL2	PL1	PL1	PL2		
BATH	226	NA	SS2	SS2	PL1		
CONFERENCE	227	NA	SS1	SS1	PL2		

ID DRAWING INDEX

ID-1 INTERIOR FINISH SPECIFICATIONS & SCHEDULE
ID-2 INTERIOR FLOOR FINISH PLAN 1ST FLOOR
ID3-INTERIOR FLOOR FINISH PLAN 2ND FLOOR
ID4-INTERIOR WALL FINISH PLAN 1ST FLOOR
ID5-INTERIOR WALL FINISH PLAN 2ND FLOOR
ID6-FURNITURE PLAN 1ST FLOOR
ID7-FURNITURE PLAN 2ND FLOOR
ID8-INTERIOR RESTROOM ELEVATIONS - INTERIOR FINISH CODES
ID9-WALL PANEL DETAIL

GENERAL NOTES:

ALL INTERIOR FINISH SAMPLES MUST BE SUBMITTED TO AES INTERIORS & ARCHITECT FOR FINAL SIGN OFF & APPROVAL PRIOR TO CONTRACTOR PURCHASE OR INSTALLATION OF THE SPECIFIED MATERIALS.

THESE DRAWINGS ARE FOR DESIGN INTENT ONLY NOT FOR CONSTRUCTION

CONTRACTOR MUST CHECK AVAILABILITY FOR ALL FINISHES UPON AWARD OF THE PROJECT TO ENSURE PRODUCTS ARE ORDERED IN A TIMELY FASHION LEAD TIMES ARE CONSIDERED. IF ANY PRODUCT SPECIFIED HAS A LEAD TIME GREATER THAN 6 WEEKS THE GC TO NOTIFY THE INTERIOR DESIGNER FOR RE-SELECTION OF SPECIFIED PRODUCT.

COORDINATE ID PLANS WITH CSA ARCHITECTURE INC. 561-276-4951

FLOORING TRANSITION DETAILS TAG TR-

NOTE: TRANSITION DETAILS SPECIFIED, ARE PER MANUFACTURER'S RECOMMENDATIONS PRIOR TO FLOORING INSTALLATION MEETING WITH ALL PARTIES MUST TAKE PLACE TO DETERMINE EXACT TRANSITION REQUIREMENTS.

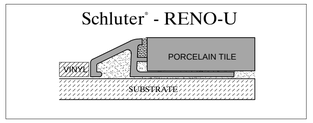

TR-1 RENO-U AEU125 - PORCELAIN TILE TO VINYL (ANODIZED ALUMINUM)

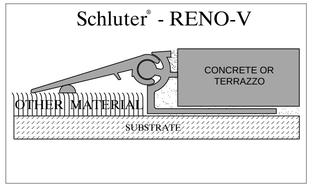

TR-2 RENO-V AEVT 200 B20 - CONCRETE OR TERRAZZO TO PORCELAIN, VINYL, CARPET TILE, OR RUBBER FLOORING (ANODIZED ALUMINUM)

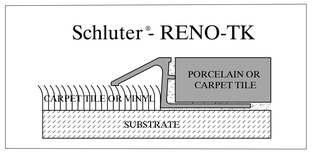

TR-3 RENO-TK AETK 60 - CARPET TILE TO PORCELAIN TILE OR VINYL (ANODIZED ALUMINUM)

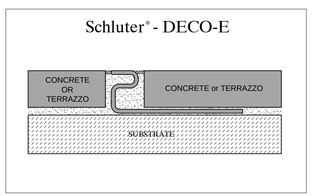

TR-4 SCHIENE DECO E 250D - CONCRETE TO TERRAZZO (STAINLESS STEEL)

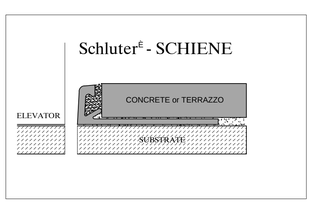

TR-5 SCHIENE AE 250 - CONCRETE OR TERRAZZO AT ELEVATOR (STAINLESS STEEL)

AES Interiors & Associates, Inc.
Space Planning & Interior Design
2261 SW PALM DR.
DERIA BEACH, FL 33483
PHONE • 561-276-6595
FAX • 561-276-9016

REVISION:
5-15-15
7-10-15
8-10-15
8-24-15 BID SET
9-04-15 ADDENDUM

PROJECT NAME:
FIRE & EOC CENTER HALLANDALE, FL
111 FOSTER ROAD HALLANDALE BEACH, FL. 33009
STATION # 7

SEAL

PROJECT NO:	2014.17
DRAWN BY:	AES
CHECKED BY:	AES
DATE:	04-09-2015

FILE NAME: FINISH SPECS

SHEET NO. ID-1